FED. RD. DIVISION	STATE	PROJECT	
2	OHIO	I-1103(15)	

173
176
11

LAK.-1 - 26.51
ATB.-1 - 0.00
R/W PLANS
LIMITED ACCESS

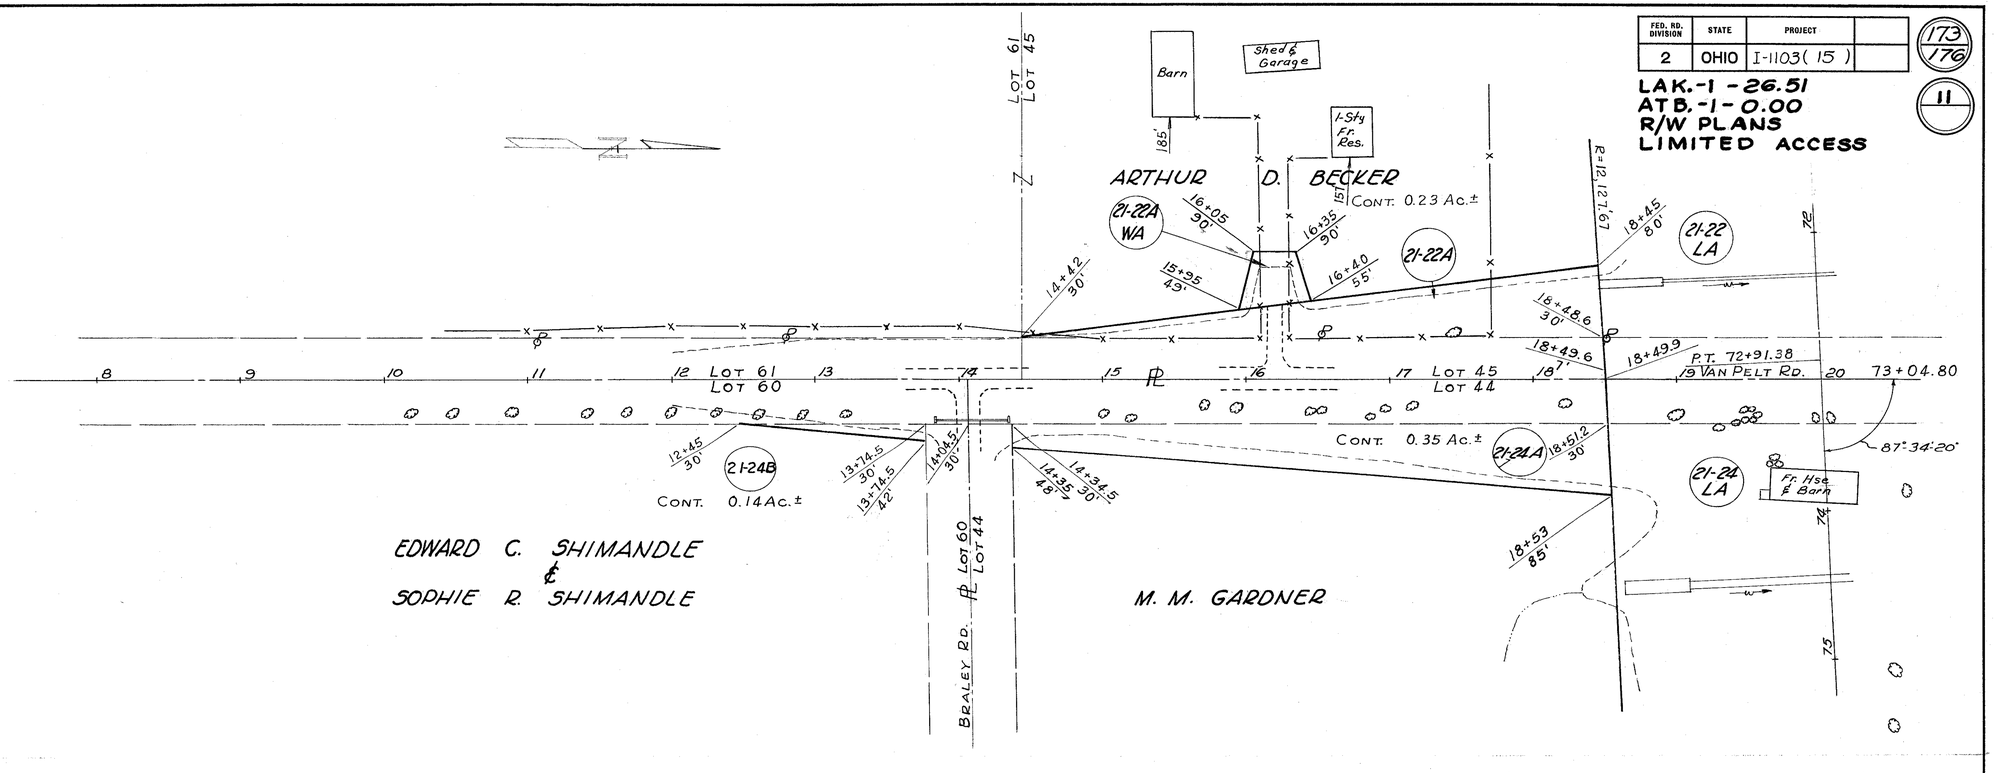

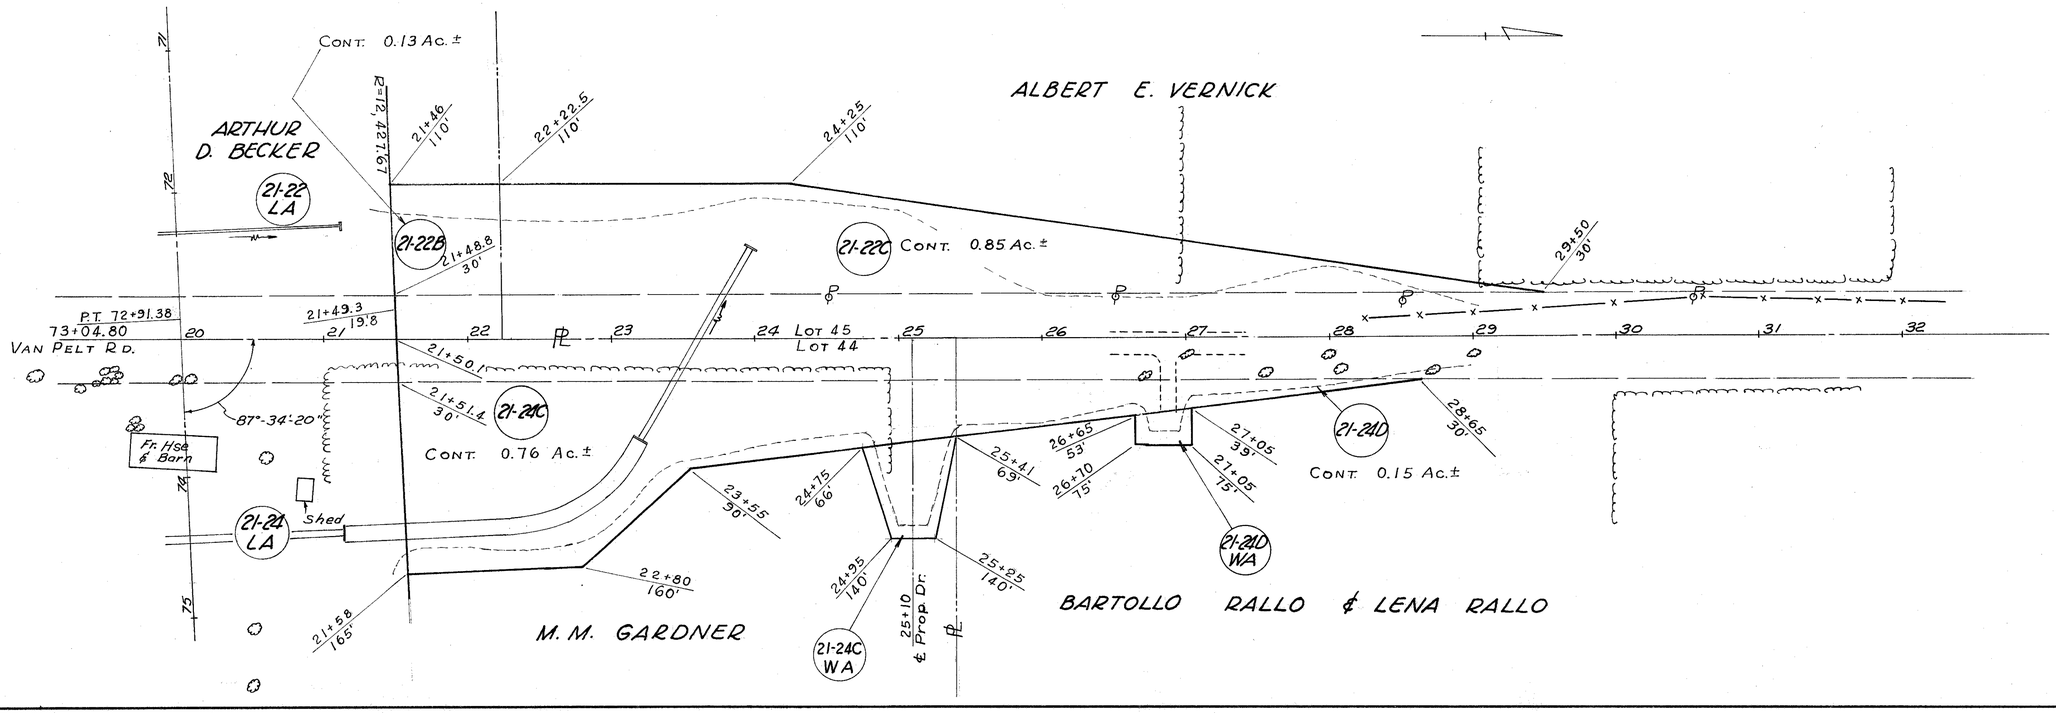

VAN PELT RD.