CALC. BY	LAK-90-8.77/29.20	OHIO	61
DATE		FHWA REGION 5	101
CHKD. BY			
DATE			

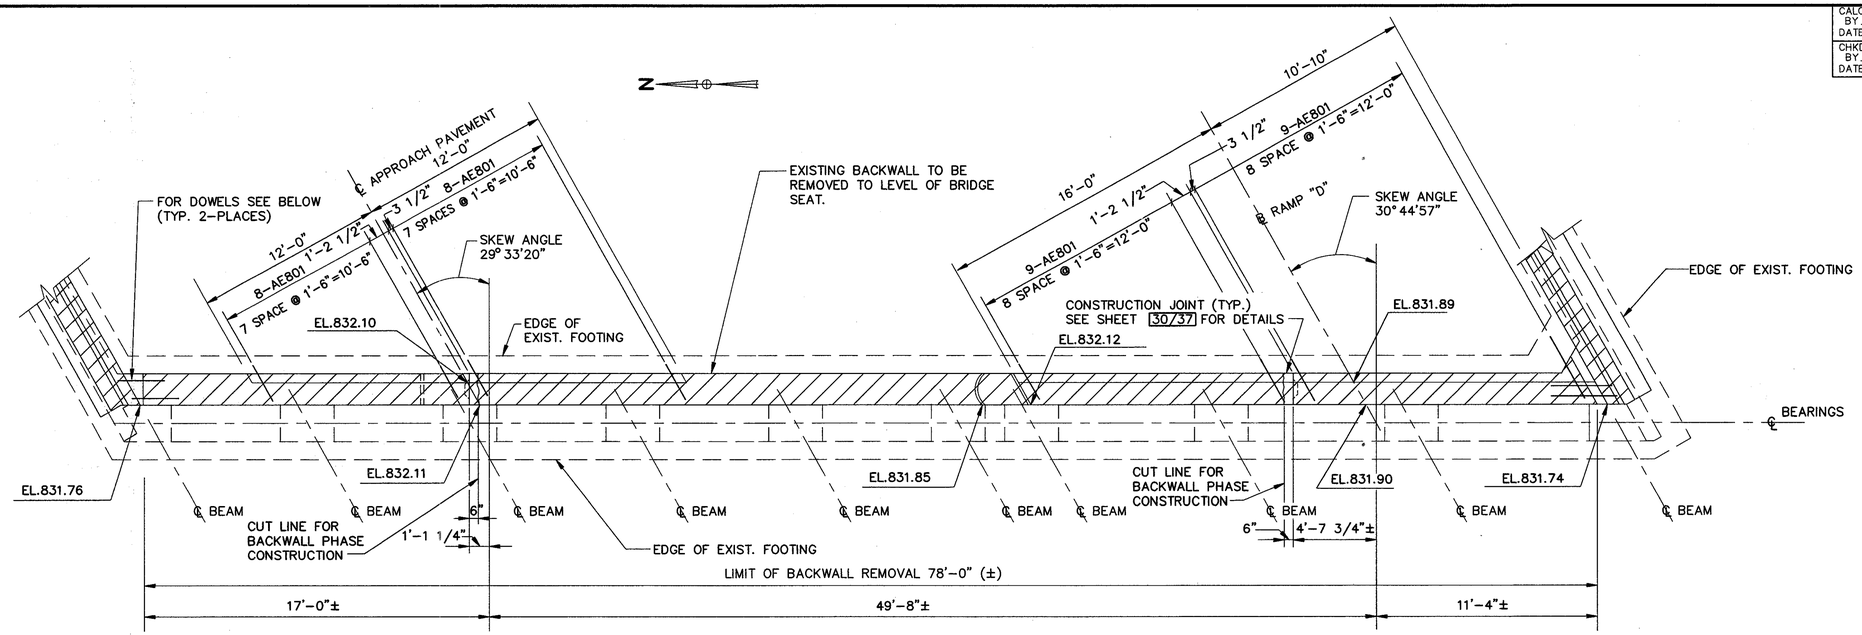

PLAN

NOTES:

1.) ELEVATIONS INDICATED AS BEING APPROXIMATE (±) ARE FROM ORIGINAL DESIGN DRAWINGS. THEY ARE PROVIDED FOR INFORMATION ONLY AND ACTUAL FIELD CONDITIONS SHOULD BE EXPECTED TO DEVIATE DUE TO SETTLEMENT. ELEVATIONS NOT MARKED W/± ARE FROM FIELD MEASUREMENTS.

2.) ALL BARS SHALL BE EPOXY COATED.

3.) FOR RAMP "D" APPROACH SLAB REPAIR SEE "EXIST. APPROACH SLAB REMOVAL LIMITS" AND "PARTIAL APPROACH SLAB REPLACEMENT" IN HIGHWAY DRAWINGS.

4.) FOR APPROACH SLAB REPLACEMENT SEE HIGHWAY DRAWINGS.

5.) SEE HIGHWAY DRAWINGS FOR PHASE CONSTRUCTION LIMITS.

6.) NOTATION: E.F.-EACH FACE, F.F.- FAR FACE, N.F.-NEAR FACE, TYP.-TYPICAL, EL.-ELEVATION, MIN.-MINIMUM, EXIST.-EXISTING, DWLS.-DOWELS.

7.) FOR SECTIONS SEE SHEET 25/37.

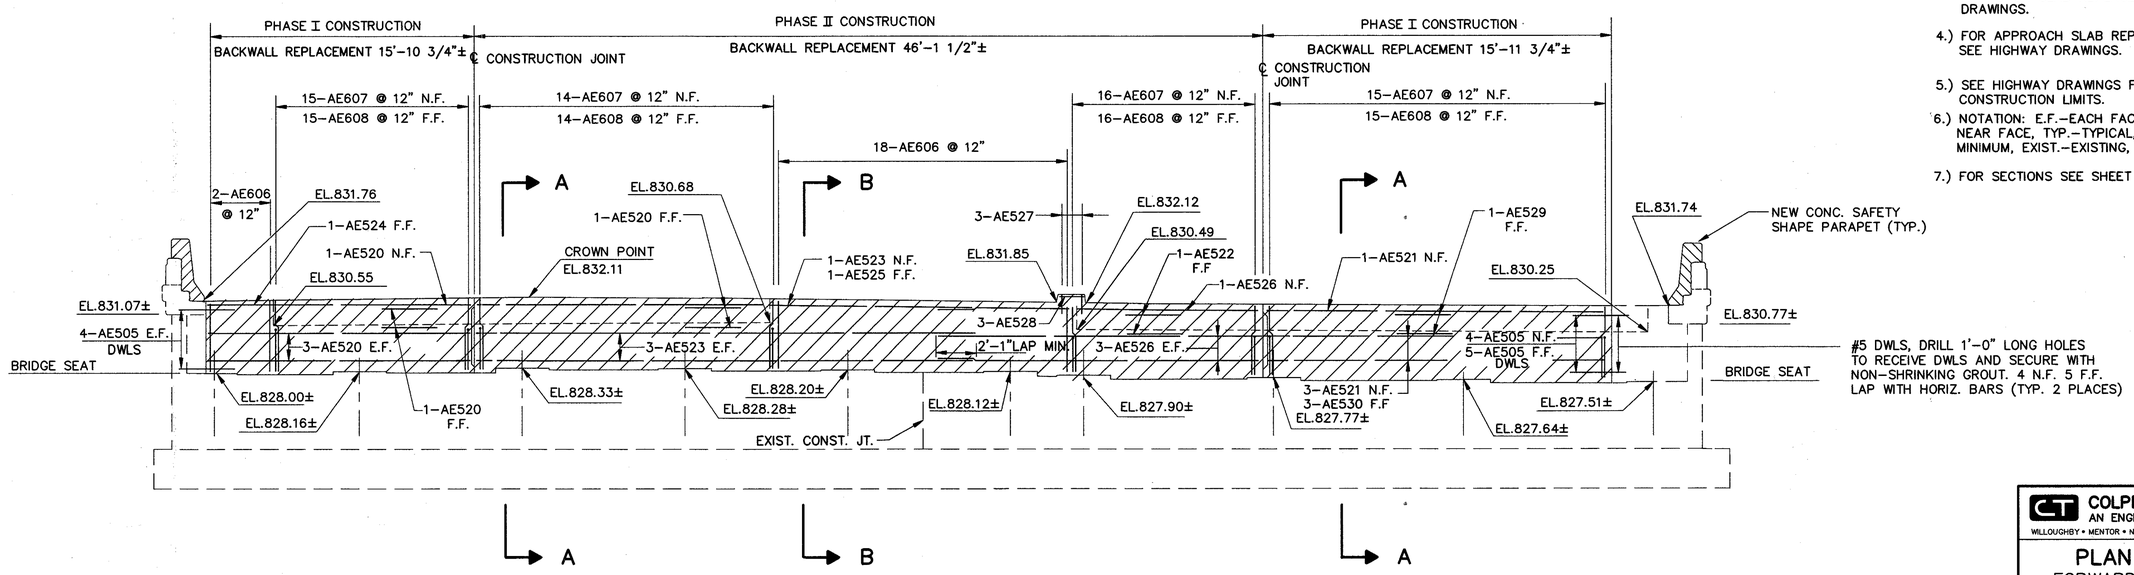

ELEVATION

COLPETZER-THOMAS, INC.
AN ENGINEERING GROUP
WILLOUGHBY • MENTOR • NORTH CANTON • STEUBENVILLE • LORAIN

24/37

PLAN AND ELEVATION
FORWARD ABUTMENT BACKWALL
AUBURN RD.
LAK-90-1487R

DESIGNED	DRAWN	TRACED	CHECKED	REVIEWED DATE	REVISED
HBM	JLJ	JLJ	RJC	BJA 11/2/87	