PLOTTED BY: fkonopka
PLOTTED FROM: i:\users\bkruse\pid09864\09864gpr.dgn
PLOT SUBMITTED: 09-OCT-1998 09:24
09864GPR.DGN

CROSS REFERENCE	SHEET
TYPICAL SECTIONS	3-9
CROSS SECTIONS	72-73
PAVEMENT MARKING SHT	102-103
PAVEMENT TRANS. DET.	79
DRIVE DETAILS	82-83
CURB QUANTITIES	21
DRIVE & WALK QTY'S	23

OVERLAY THICKNESS TRANSITION

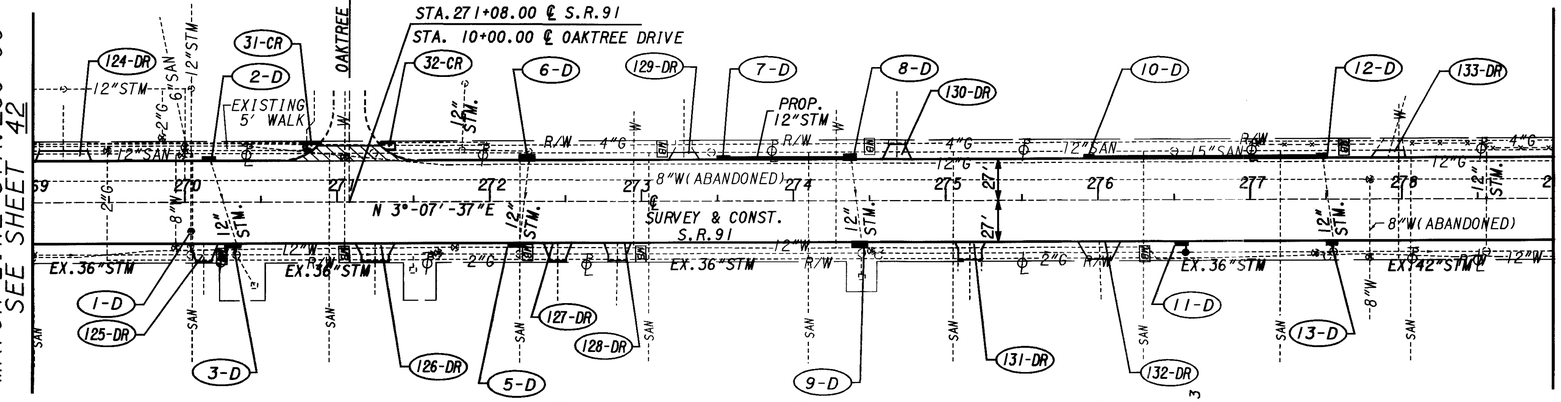

* NOTE

UPPER BOX REPLACEMENT ONLY. SEE INLET NO. 2, BY TYPE, AS PER PLAN NOTE.

STATION	OFFSET	REMARKS	604	604	604	604	604	604
			INLET NO.2-6	INLET NO.2-6, AS PER PLAN	INLET NO.2-8	INLET NO.2-8, AS PER PLAN	INLET NO.2-10, AS PER PLAN	MANHOLE, NO.3	MANHOLE, ADJUSTED TO GRADE, A.P.P.
			EACH	EACH	EACH	EACH	EACH	EACH	EACH
269+00	(33' RT)	HYDRANT							
270+04	(19' RT)	EX. M.H. ADJ. TO GRADE							
270+04	(27' RT)	EX. M.H. (NO WORK)							
270+24	(35' RT)	POLE							
270+24	(30' RT)	MB							
270+33	(27' RT)	I-2-10 * (27' RT) EX. INLET REMOVED							
270+35	[34.5' RT)	EX. M.H. (NO WORK)							
270+44	(58' RT)	EX. C.B.							
271+05	(29' RT)	MB							
271+50	[45' RT)	EX. C.B. (NO WORK)							
271+58	(36' RT)	VALVE BOX							
271+60	(36' RT)	VALVE BOX							
271+65	(33' RT)	HYDRANT							
271+72	(31' RT)	VALVE BOX							
272+20	(13' RT)	EX. M.H. (ADJUST TO GRADE)							
272+20	(27' RT)	I-2-10 * (27' RT) EX. INLET REMOVED							
272+20	[34.5' RT)	EX. M.H. (NO WORK)							
272+25	(28' RT)	MB							
272+63	(38' RT)	POLE							
273+00	(29' RT)	MB							
274+45	(13' RT)	EX. M.H. (ADJUST TO GRADE)							
274+45	(27' RT)	I-2-8 * (27' RT) EX. INLET REMOVED							
274+45	[34.5' RT)	EX. M.H. (NO WORK)							
274+45	[50' RT)	EX. C.B. (NO WORK)							
274+50	(36' RT)	VALVE BOX							
274+56	(33.5' RT)	HYDRANT							
275+50	(38' RT)	POLE							
275+85	(13' RT)	EX. M.H. (ADJUST TO GRADE)							
276+30	(30' RT)	MB							
276+55	(27' RT)	I-2-8							
276+57	(34.5' RT)	M.H. NO.3							
276+61	(36' RT)	VALVE BOX							
277+48	(36' RT)	VALVE BOX							
277+51	(35' RT)	HYDRANT							
277+60	(27' RT)	I-2-6 * (27' RT) EX. INLET REMOVED							
277+60	[34.5' RT)	EX. M.H. (NO WORK)							
277+80	(42' RT)	VALVE BOX							
278+07	(35' RT)	POLE							
278+50	(36' RT)	POLE							
278+56	[34.5' RT)	EX. M.H. (NO WORK)							
		F							
		6"							
		EACH	20	3	1	2	3	2	1	1

603 CONDUIT, TYPE	B	C	F	6"	LIN. FT.
	12"	12"	36"		
270+04 RT.					
270+20 LT.					
270+33 RT.					
272+20 RT.					
272+30 LT.					
273+55 TO 274+40 LT.			85		
274+40 LT.			2		10
274+45 RT.					
275+95 TO 277+50 LT.			155		
276+55 TO 276+57 RT.			8	8	
277+50 LT.			2		10
277+60 RT.					
TOTALS CARRIED TO DRAINAGE SUB-SUMMARY			4	248	8

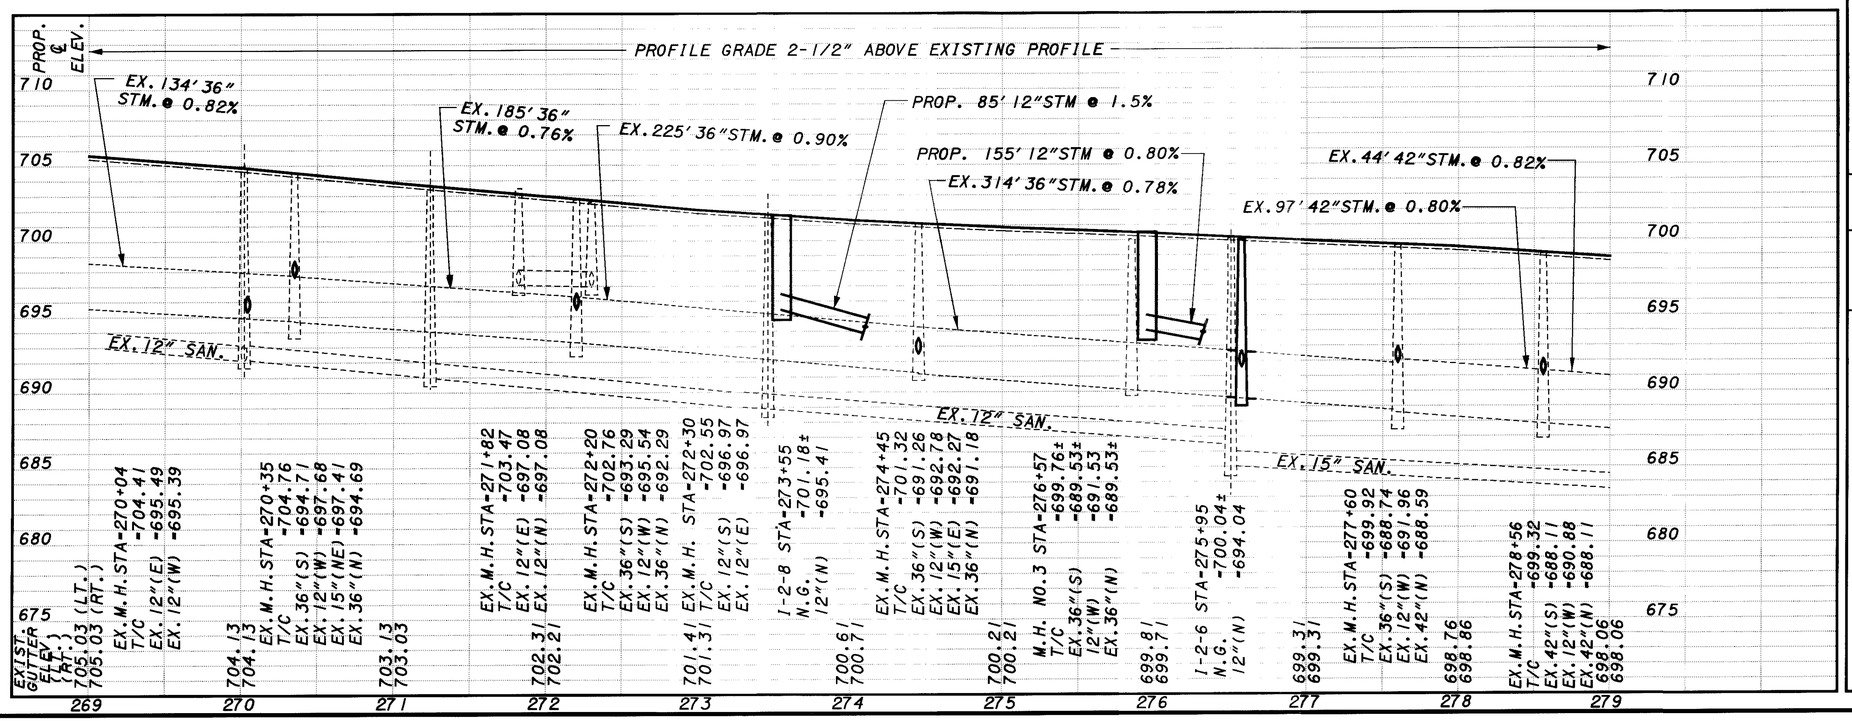

CALCULATED DRL
CHECKED BJK
0 50 100
SCALE IN FEET

PLAN & PROFILE SHEET
S.R.-91
STA. 269+00 TO STA. 279+00

CUYAHOGA COUNTY
LAKE COUNTY
CUY/LAK-91-15.42/0.00