PLOTTED BY: fkonopka
PLOTTED FROM: /1/pd/bkruse/pid09864/09864gpa.dgn
PLOT SUBMITTED: 09-OCT-1998 09:12
09864GPA.DGN

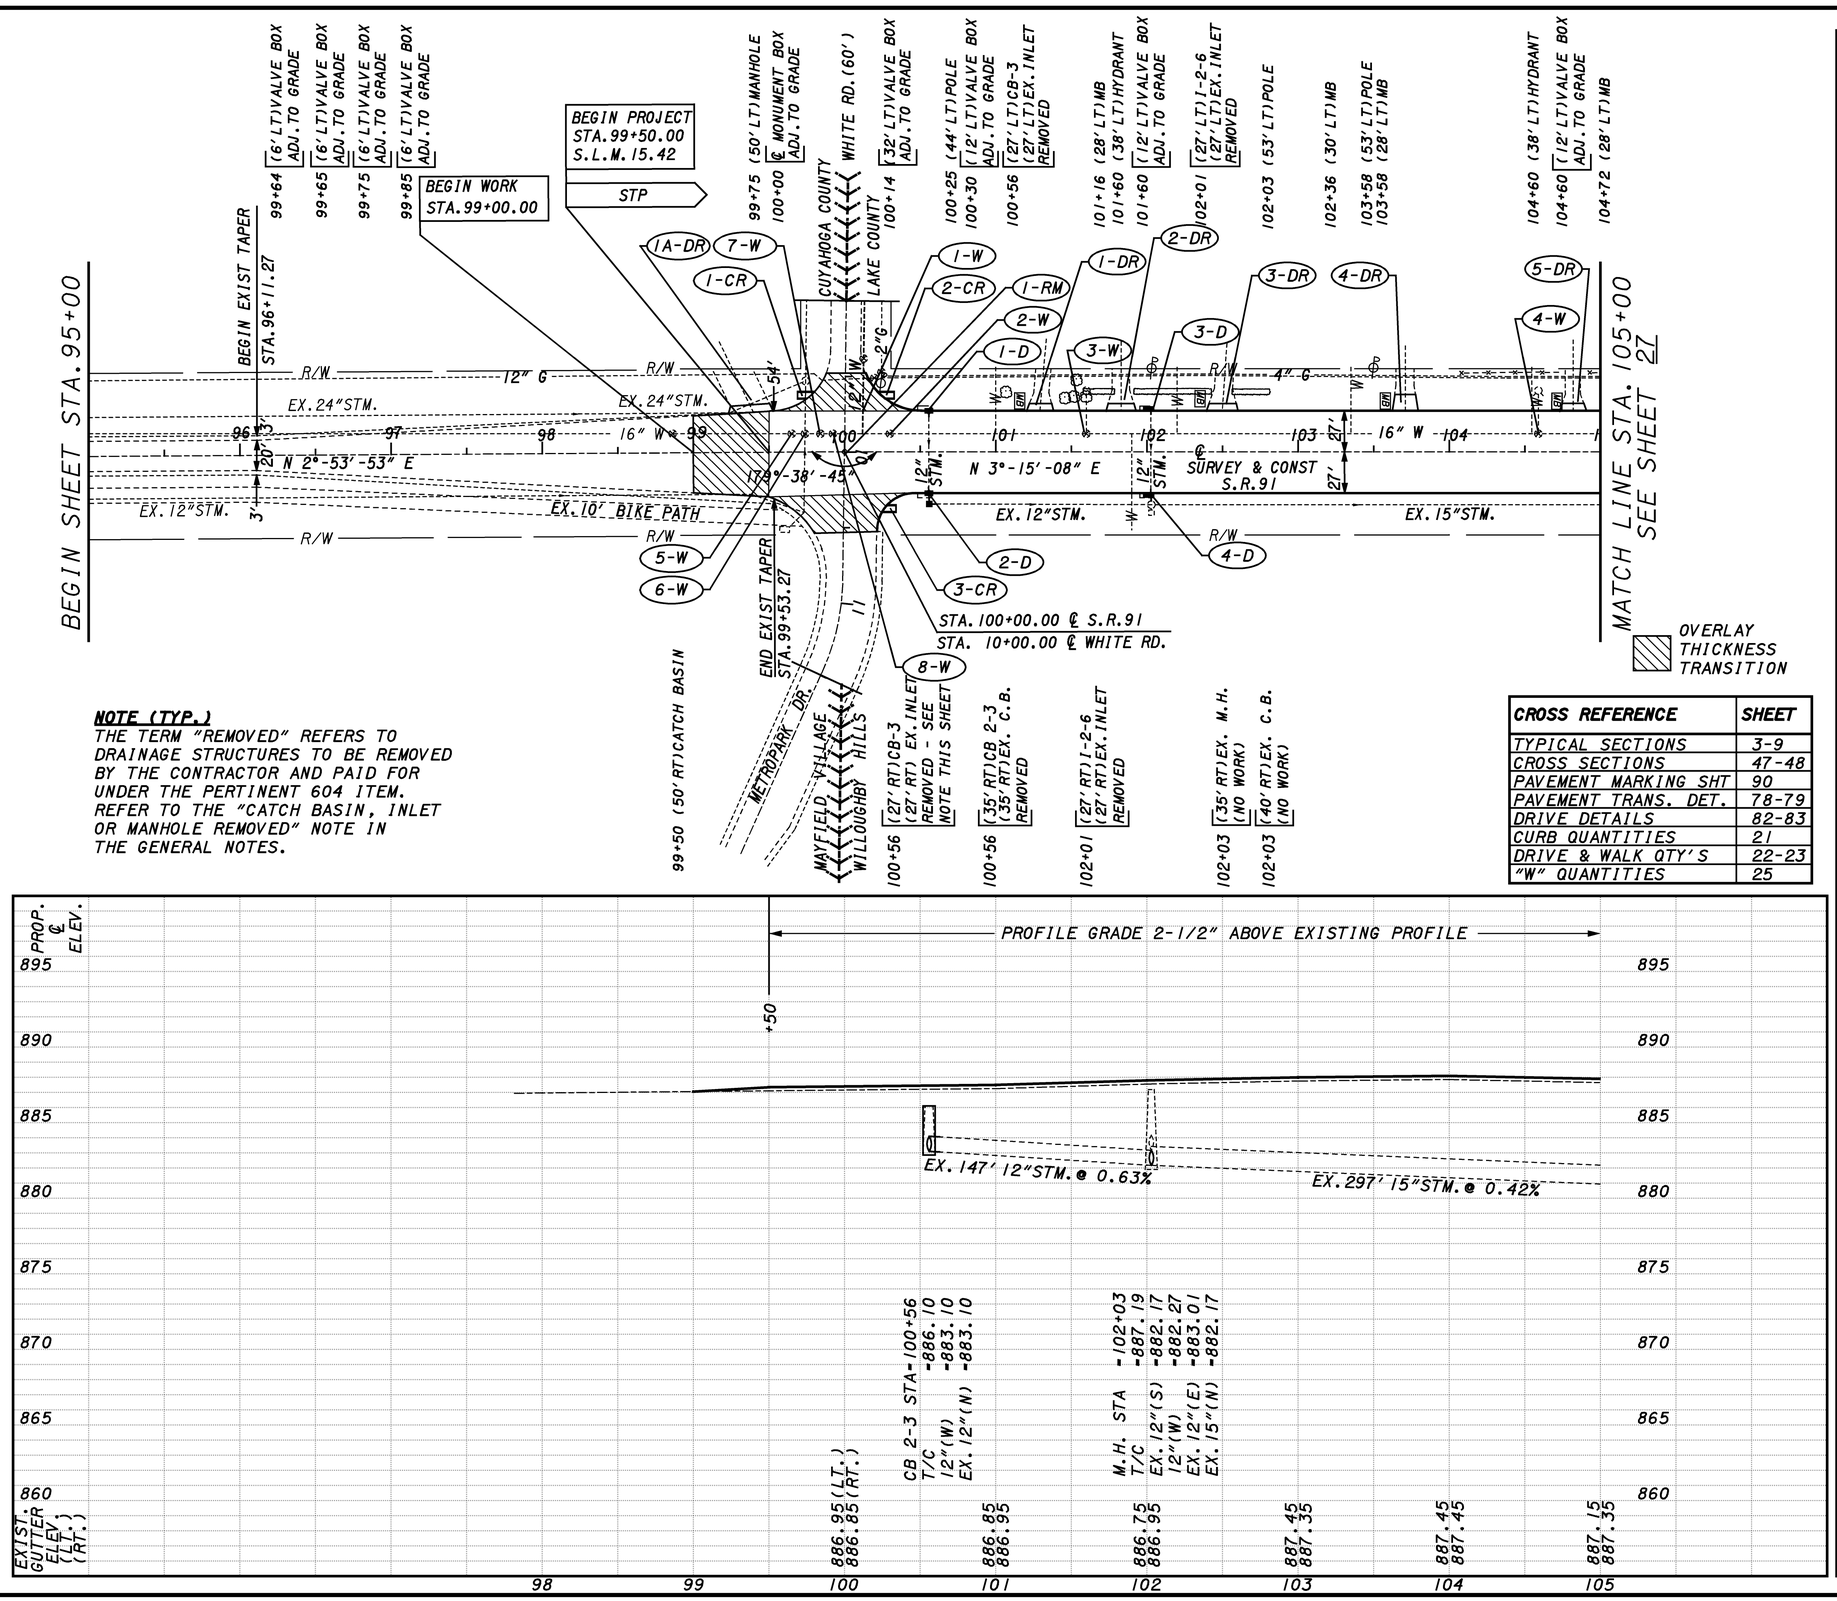

NOTE (TYP.)
THE TERM "REMOVED" REFERS TO DRAINAGE STRUCTURES TO BE REMOVED BY THE CONTRACTOR AND PAID FOR UNDER THE PERTINENT 604 ITEM. REFER TO THE "CATCH BASIN, INLET OR MANHOLE REMOVED" NOTE IN THE GENERAL NOTES.

CROSS REFERENCE	SHEET
TYPICAL SECTIONS	3-9
CROSS SECTIONS	47-48
PAVEMENT MARKING SHT	90
PAVEMENT TRANS. DET.	78-79
DRIVE DETAILS	82-83
CURB QUANTITIES	21
DRIVE & WALK QTY'S	22-23
"W" QUANTITIES	25

REF. NO.	STATION TO STATION	CATCH BASIN, NO.2-3 EACH	CATCH BASIN, NO.3 EACH	INLET, NO.2-6 EACH	604	CONDUIT, TYPE C 12" B LIN.FT.	CONDUIT, TYPE C 12" LIN.FT.	CONDUIT, TYPE C 15" LIN.FT.	603
1-D	100+56 LT	1	1	1	60	20	20	10	10
2-D	100+56 RT	1	1	1	2	2	10		
3-D	102+03 LT					2	8		
4-D	102+03 RT					2	8		
TOTALS CARRIED TO DRAINAGE SUB-SUMMARY						8	18		

CALCULATED DRL
CHECKED BJK

SCALE IN FEET 0 50 100

PLAN & PROFILE SHEET
S.R.-91
STA. 95+00 TO STA. 105+00

CUYAHOGA COUNTY
LAKE COUNTY
CUY/LAK-91-15.42/0.00

26
104