PLOTTED BY: fkonopka
PLOTTED FROM: i:\users\bkruse\pid09864\09864gpm.dgn
PLOT SUBMITTED: 09-OCT-1998 09:21
09864GPM.DGN

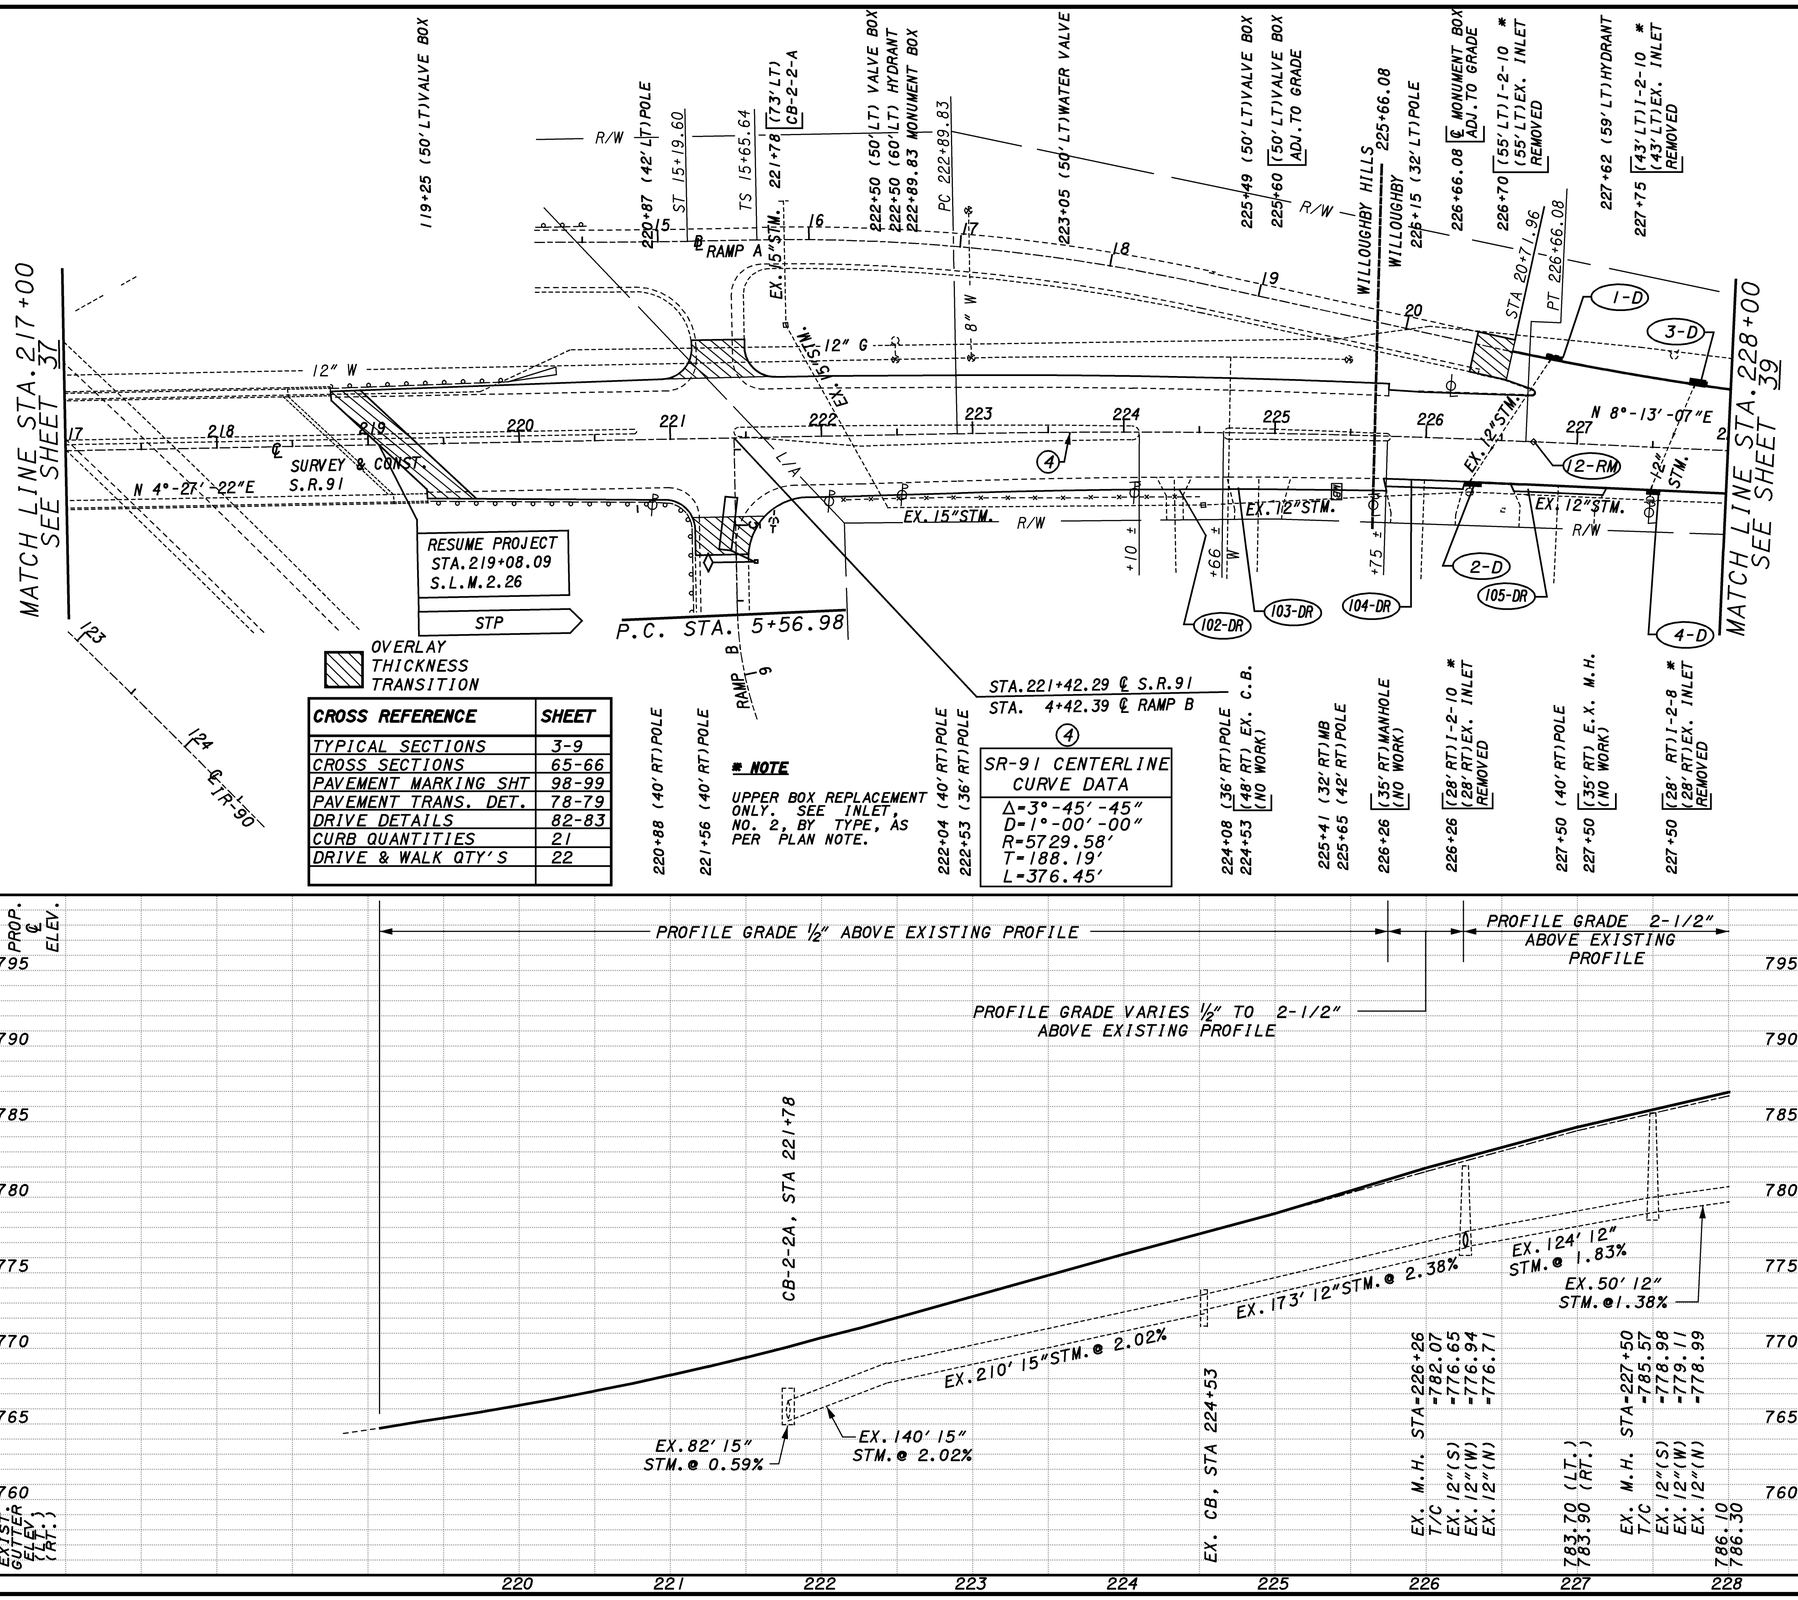

CROSS REFERENCE	SHEET
TYPICAL SECTIONS	3-9
CROSS SECTIONS	65-66
PAVEMENT MARKING SHT	98-99
PAVEMENT TRANS. DET.	78-79
DRIVE DETAILS	82-83
CURB QUANTITIES	21
DRIVE & WALK QTY'S	22

*** NOTE**

UPPER BOX REPLACEMENT ONLY. SEE INLET, NO. 2, BY TYPE, AS PER PLAN NOTE.

④

SR-91 CENTERLINE CURVE DATA
Δ=3°-45'-45"
D=1°-00'-00"
R=5729.58'
T=188.19'
L=376.45'

220+88 (40' RT) POLE
221+56 (40' RT) POLE
222+04 (40' RT) POLE
222+53 (36' RT) POLE
224+08 (36' RT) POLE
224+53 [48' RT) EX. C.B. (NO WORK)
225+41 (32' RT) MB
225+65 (42' RT) POLE
226+26 [35' RT) MANHOLE (NO WORK)
226+26 [28' RT) I-2-10 * (28' RT) EX. INLET REMOVED
227+50 (40' RT) POLE
227+50 [35' RT) E.X. M.H. (NO WORK)
227+50 [28' RT) I-2-8 * (28' RT) EX. INLET REMOVED

REF. NO.	STATION TO STATION
1-D	226+70 LT.
2-D	226+26 RT.
3-D	227+75 LT.
4-D	227+50 RT.

603 CONDUIT, TYPE B 12" C F 6" LIN. FT.

TOTALS CARRIED TO DRAINAGE SUB-SUMMARY

604	INLET NO. 2-8, AS PER PLAN	EACH 1
604	INLET NO. 2-10, AS PER PLAN	EACH 1
		1
		1
1	3	

CALCULATED DRL CHECKED BJK

0 50 100 SCALE IN FEET

PLAN & PROFILE SHEET
S.R.-91
217+00 TO STA. 228+00

CUYAHOGA COUNTY
LAKE COUNTY
CUY/LAK-91-15.42/0.00