SEEDING		END AREA		VOLUME		SEEDING	
END WIDTH	SQ. YDS.	CUT	FILL	CUT	FILL	END WIDTH	SQ. YDS.

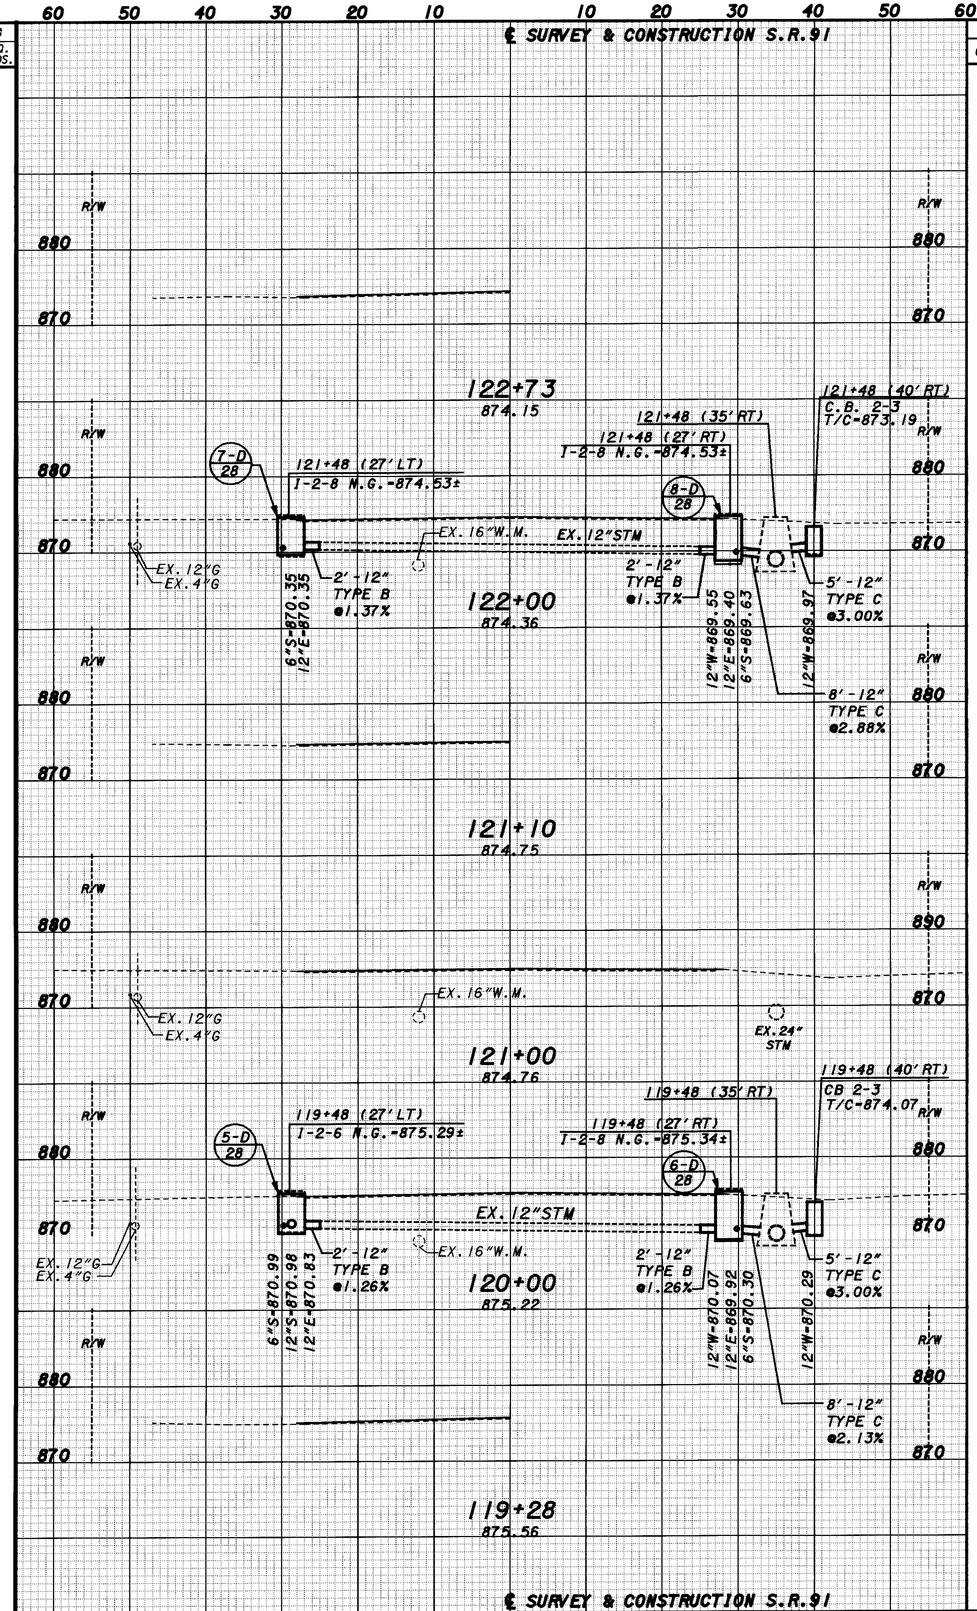

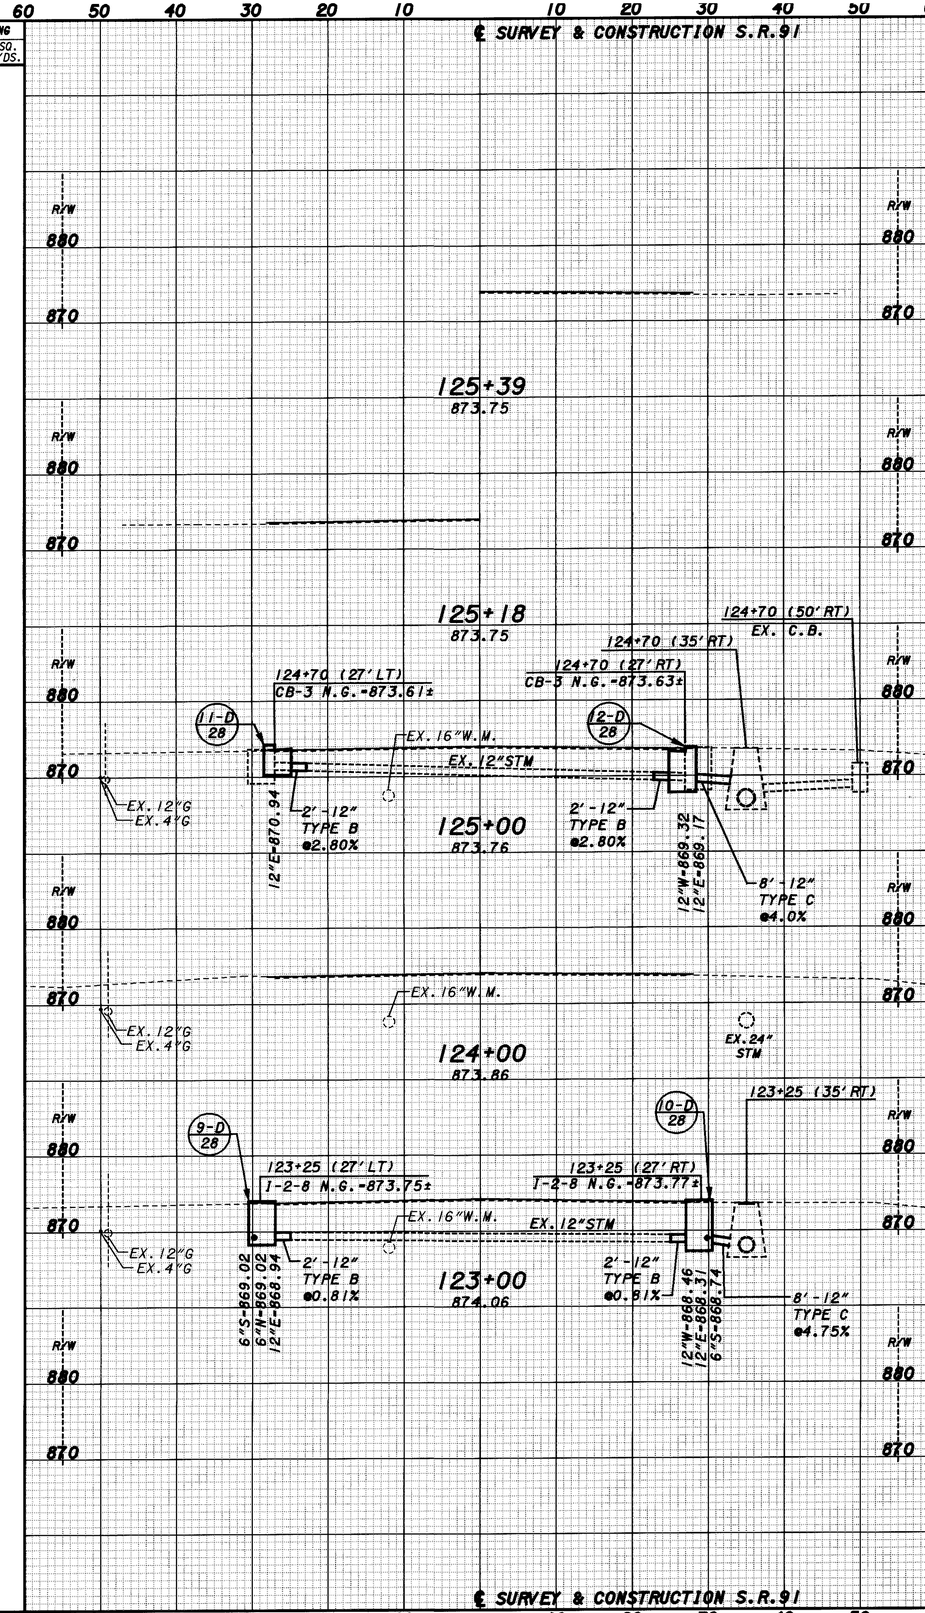

CALCULATED BJK
CHECKED DRL

CROSS SECTION SHEET
SR-91
STA. 119+28 TO STA. 125+39

CUYAHOGA COUNTY
LAKE COUNTY
CUY/LAK-91-15.42/0.00

50
104

PLOT SUBMITTED: 09-OCT-1998 09:35
09864GXD.DGN
PLOTTED BY: fkonopka
PLOTTED FROM: i:\users\bkruse\pid09864\09864gxa.dgn