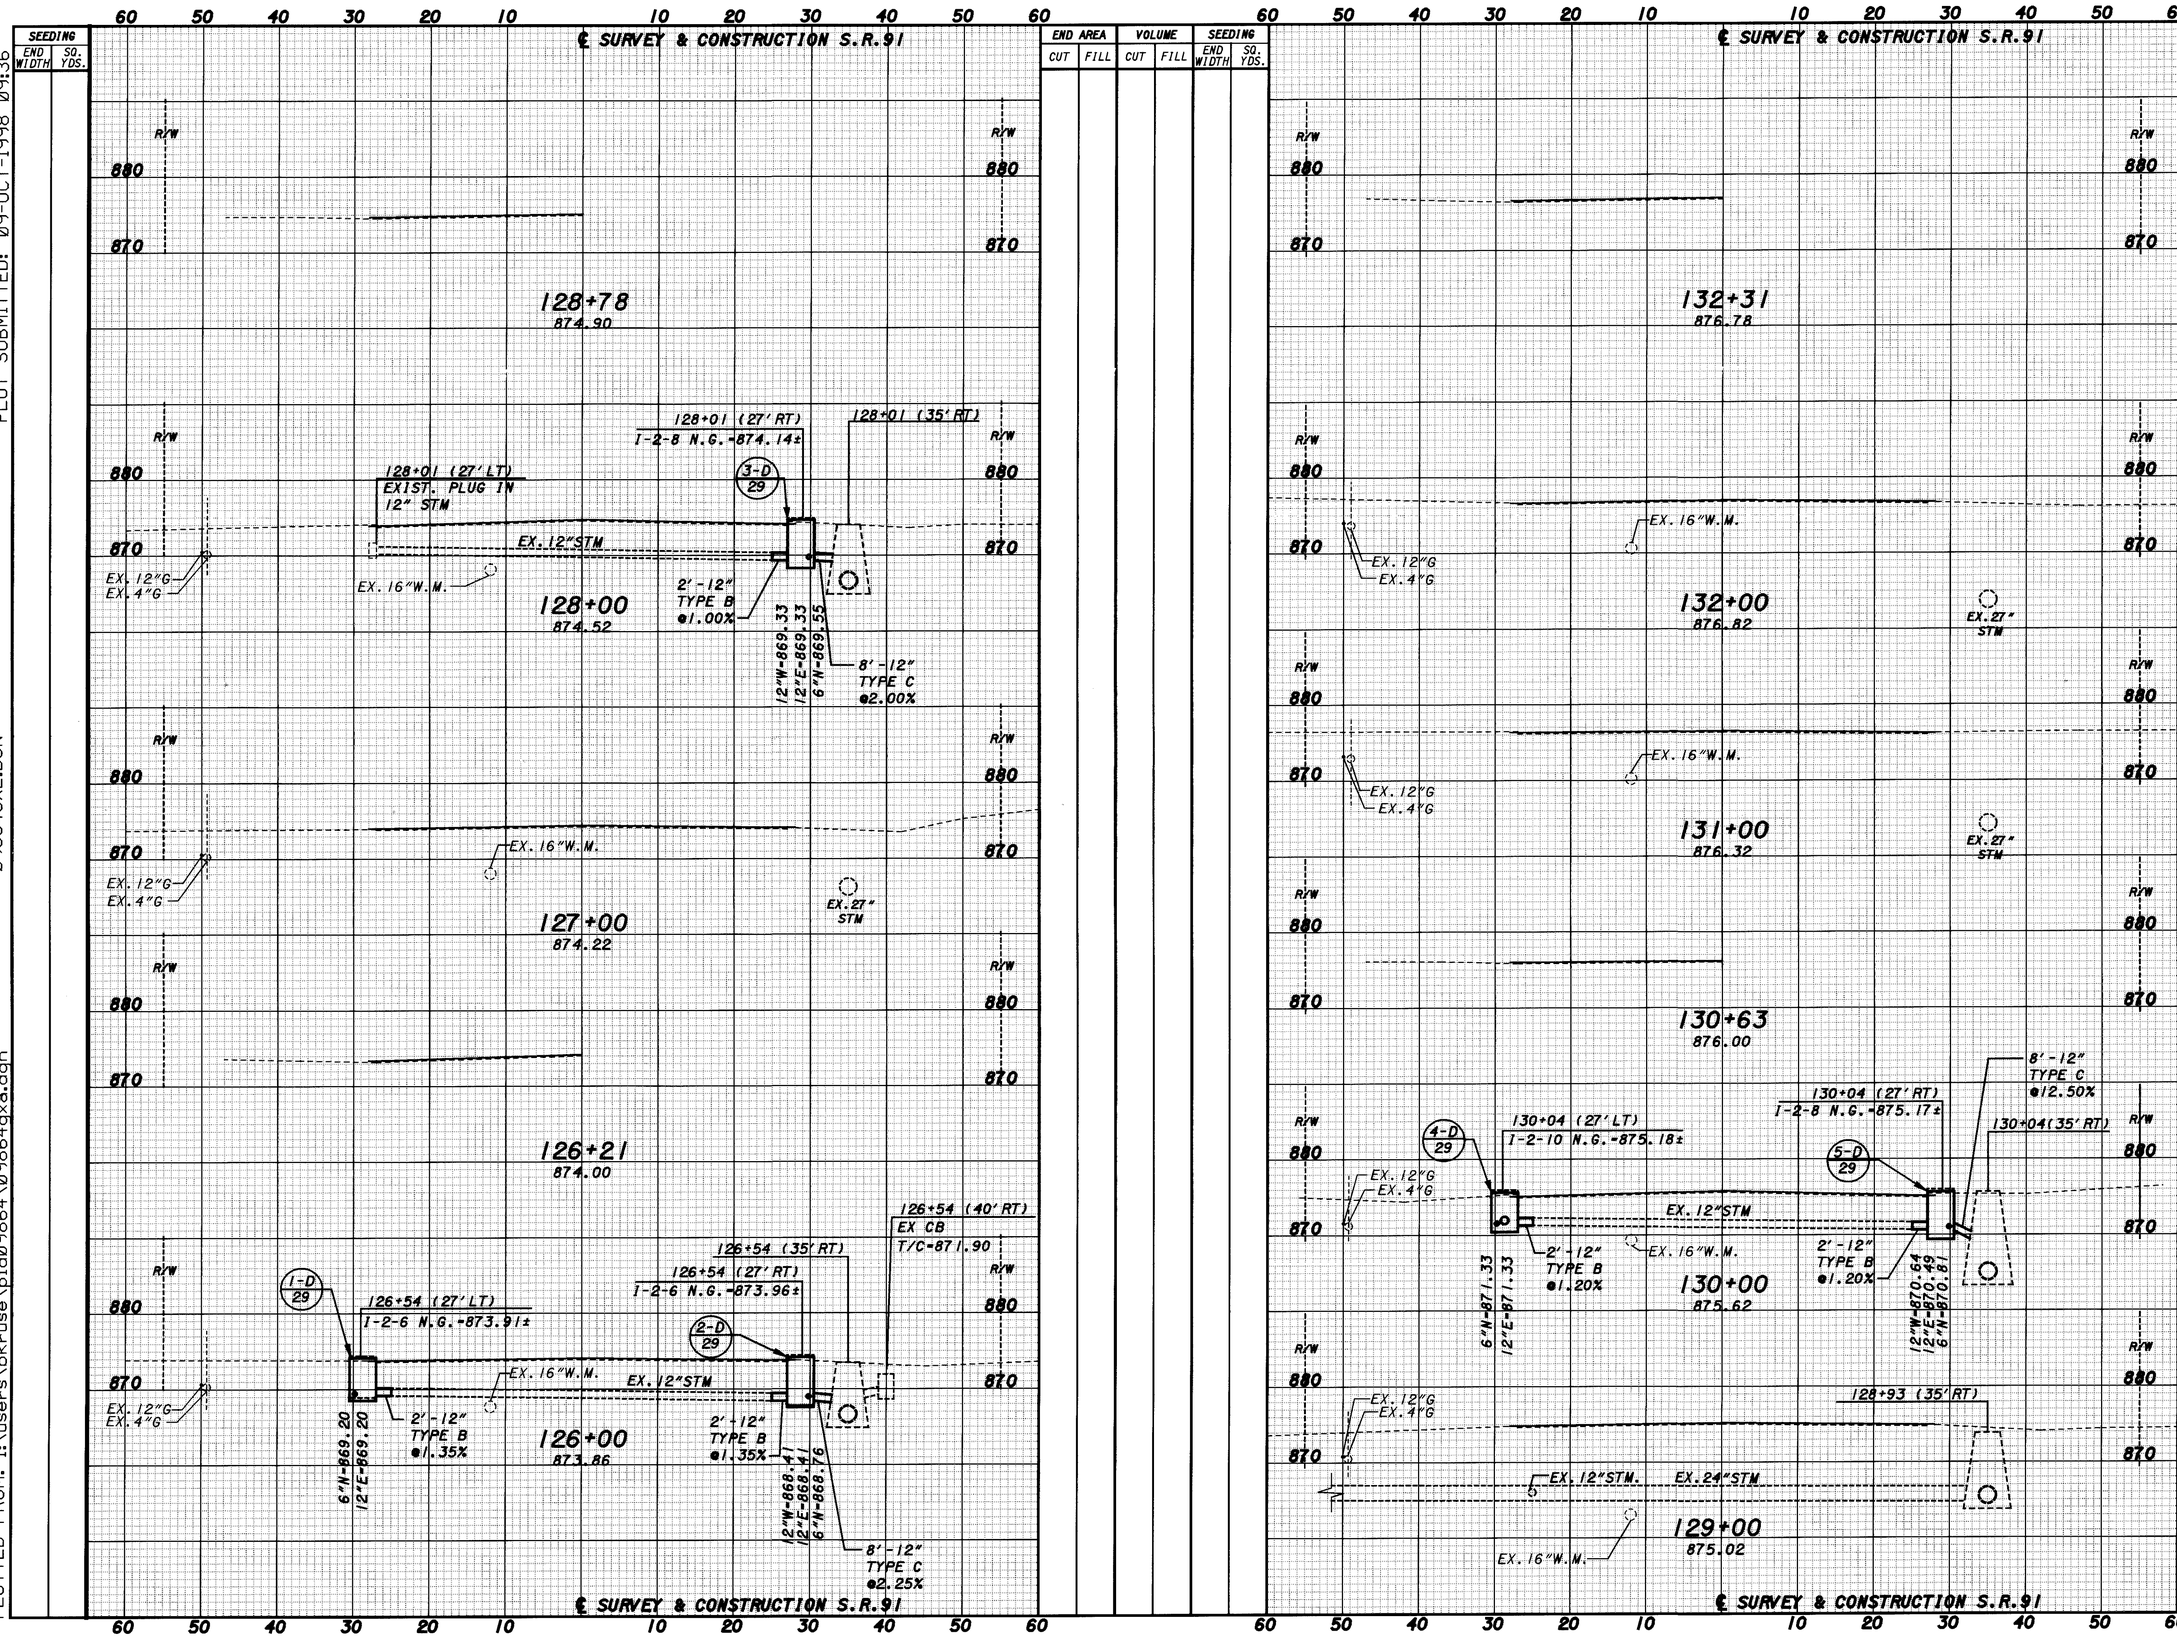

PLOT SUBMITTED: 09-OCT-1998 09:36

PLOTTED BY: fkonopka
PLOTTED FROM: i:\users\bkruse\pid09864\09864gxa.dgn

09864GXE.DGN

CONTROLLED BJK
CHECKED DRL

CROSS SECTION SHEET
SR-91
STA. 126+00 TO STA. 132+31

CUYAHOGA COUNTY
LAKE COUNTY
CUY/LAK-91-15.42/0.00