FED. RD. DIVISION	STATE	PROJECT	
2	OHIO		

2 / 14

LAKE COUNTY
LAK-91-5.47

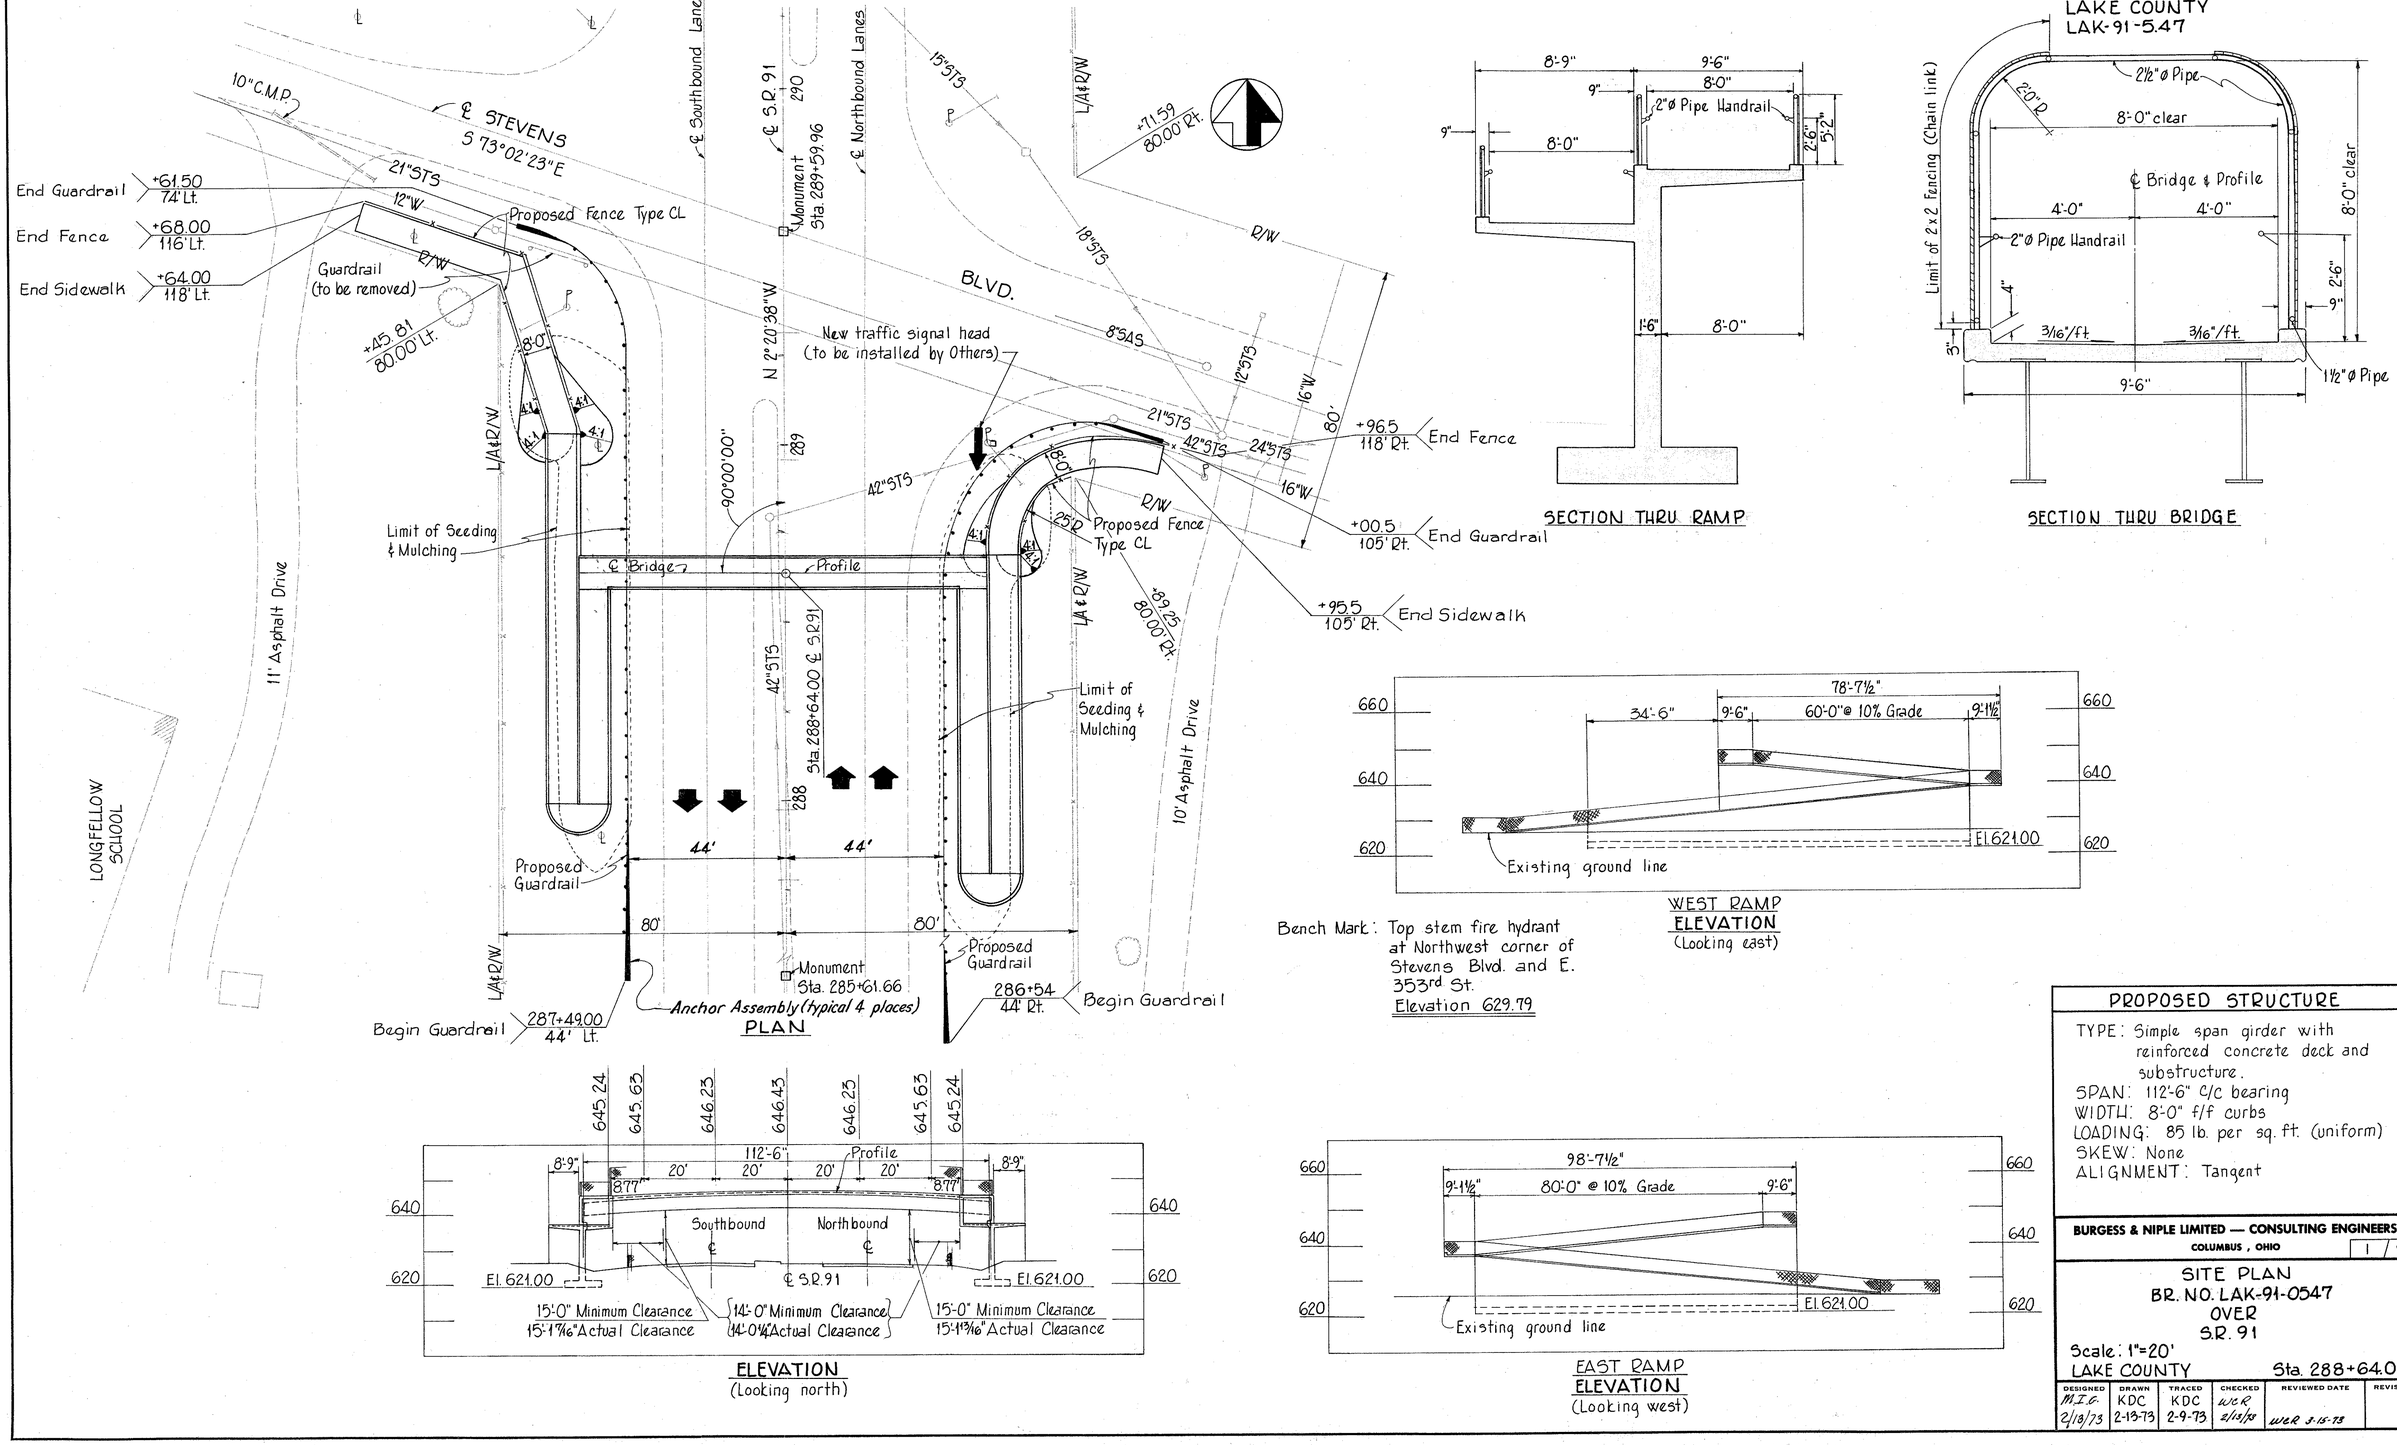

PLAN

SECTION THRU RAMP

SECTION THRU BRIDGE

ELEVATION
(Looking north)

WEST RAMP
ELEVATION
(Looking east)

Bench Mark: Top stem fire hydrant at Northwest corner of Stevens Blvd. and E. 353rd St.
Elevation 629.79

EAST RAMP
ELEVATION
(Looking west)

PROPOSED STRUCTURE

TYPE: Simple span girder with reinforced concrete deck and substructure.
SPAN: 112'-6" C/C bearing
WIDTH: 8'-0" f/f curbs
LOADING: 85 lb. per sq. ft. (uniform)
SKEW: None
ALIGNMENT: Tangent

BURGESS & NIPLE LIMITED — CONSULTING ENGINEERS
COLUMBUS, OHIO

1 / 9

SITE PLAN
BR. NO. LAK-91-0547
OVER
S.R. 91

Scale: 1"=20'
LAKE COUNTY
Sta. 288+64.00

DESIGNED	DRAWN	TRACED	CHECKED	REVIEWED DATE	REVISED
M.I.G. 2/18/73	KDC 2-13-73	KDC 2-9-73	W.C.R. 2/14/73	W.C.R. 3-15-73	