FED. RD. DIVISION	STATE	PROJECT		
2	OHIO			

5 / 14

LAKE COUNTY
LAK-91-547

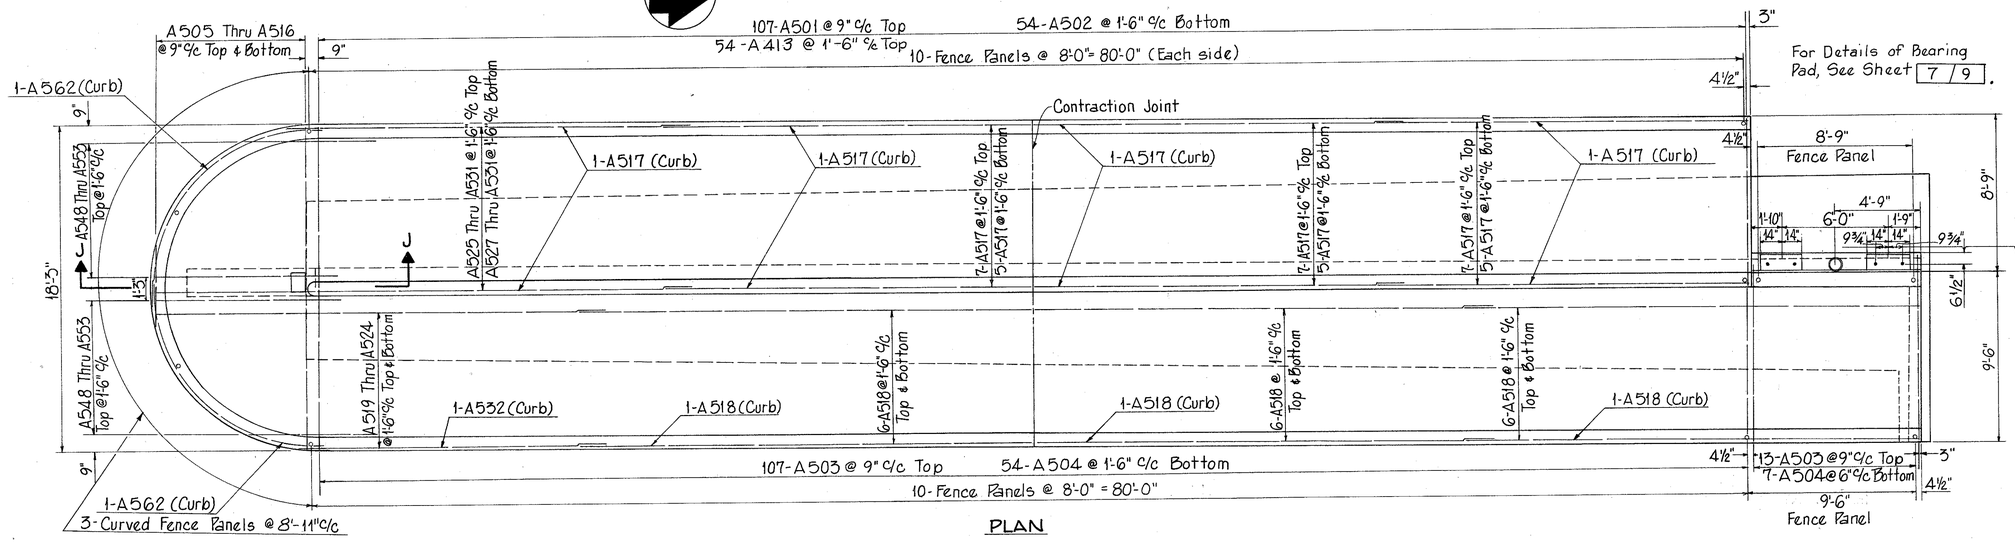

Note : All views and sections are shown on sheet 3 / 9.

BRIDGE SEAT REINFORCING: Special care shall be taken in placing reinforcing steel in the vicinity of the bridge seat so as to avoid interference with the drilling of anchor bolt holes.

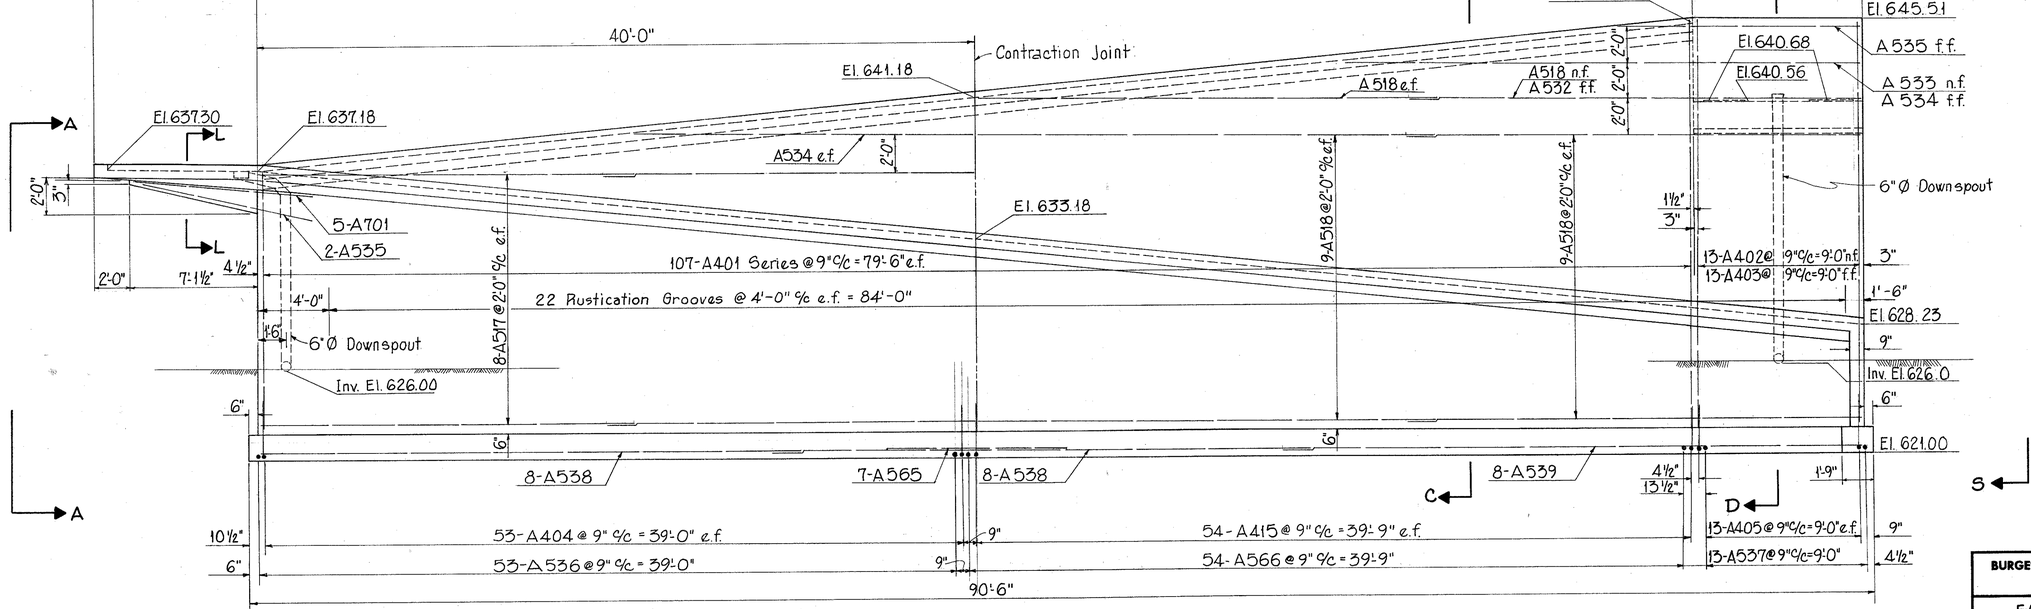

LEGEND
n.f. ---------- near face
f.f. ---------- far face
e.f. ---------- each face

BURGESS & NIPLE LIMITED — CONSULTING ENGINEERS
COLUMBUS, OHIO 4 / 9

EAST ABUTMENT AND RAMP
BR. NO. LAK-91-0547
OVER
S.R. 91

LAKE COUNTY Sta. 288+64.00

DESIGNED	DRAWN	TRACED	CHECKED	REVIEWED DATE	REVISED
MIG.	MIG.	KDC 2-20-73	TEU 3-15-73	WCR 3-15-73	