FED. RD. DIVISION	STATE	PROJECT	
2	OHIO		

6
14

LAKE COUNTY
LAK-91-5.47

BRIDGE SEAT REINFORCING: Special care shall be taken in placing reinforcing steel in the vicinity of the bridge seat so as to avoid interference with the drilling of anchor bolt holes.

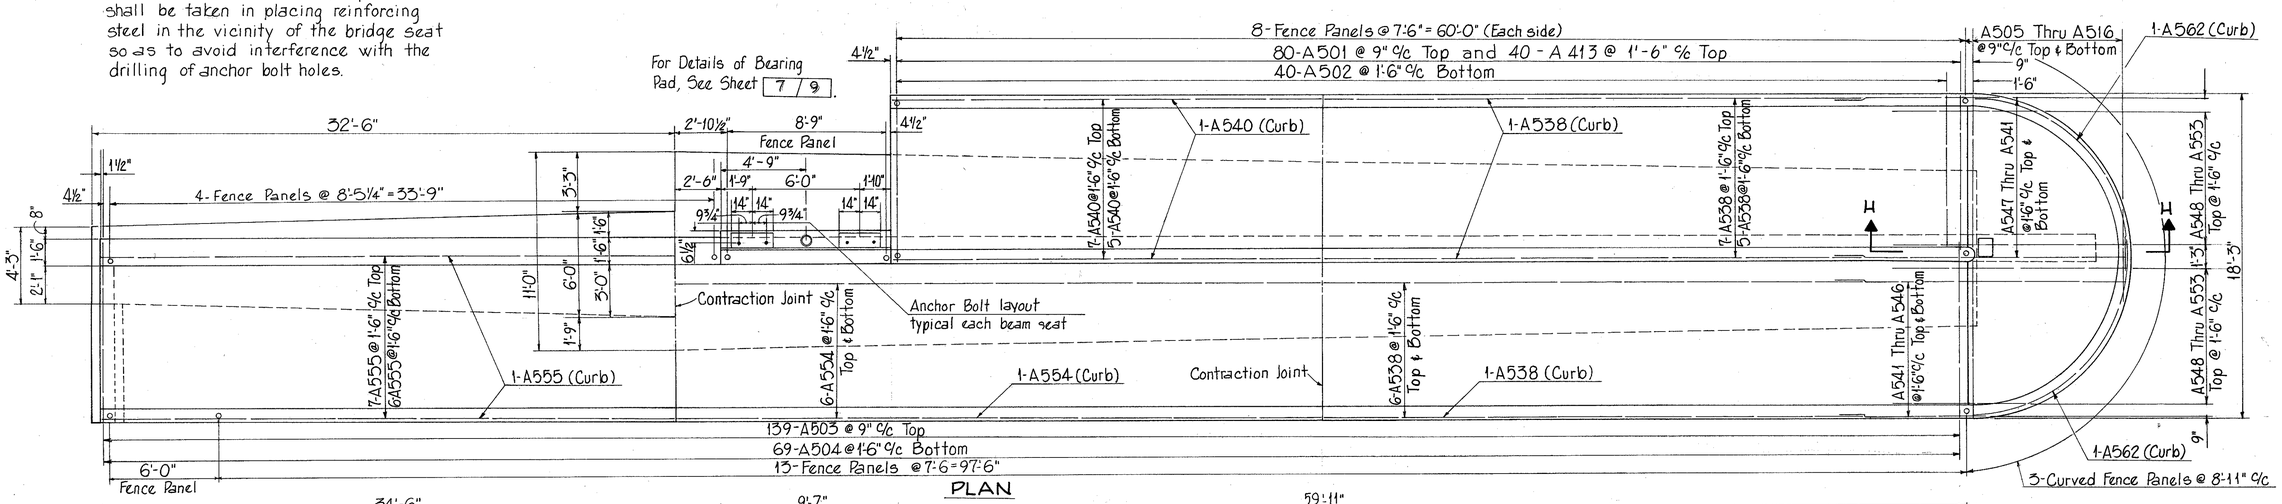

Note: All views and sections are shown on sheet 3 / 9.

LEGEND:
n.f. ---------- near face
f.f. ---------- far face
e.f. ---------- each face

BURGESS & NIPLE LIMITED — CONSULTING ENGINEERS
COLUMBUS, OHIO

5 / 9

WEST ABUTMENT AND RAMP
BR. NO. LAK-91-0547
OVER
S.R. 91

LAKE COUNTY Sta. 288+64.00

DESIGNED	DRAWN	TRACED	CHECKED	REVIEWED DATE	REVISED
M.I.G.	M.I.G.	K.D.C. 2-28-73	T.E.U. 3-15-73	W.C.R. 3-15-73	