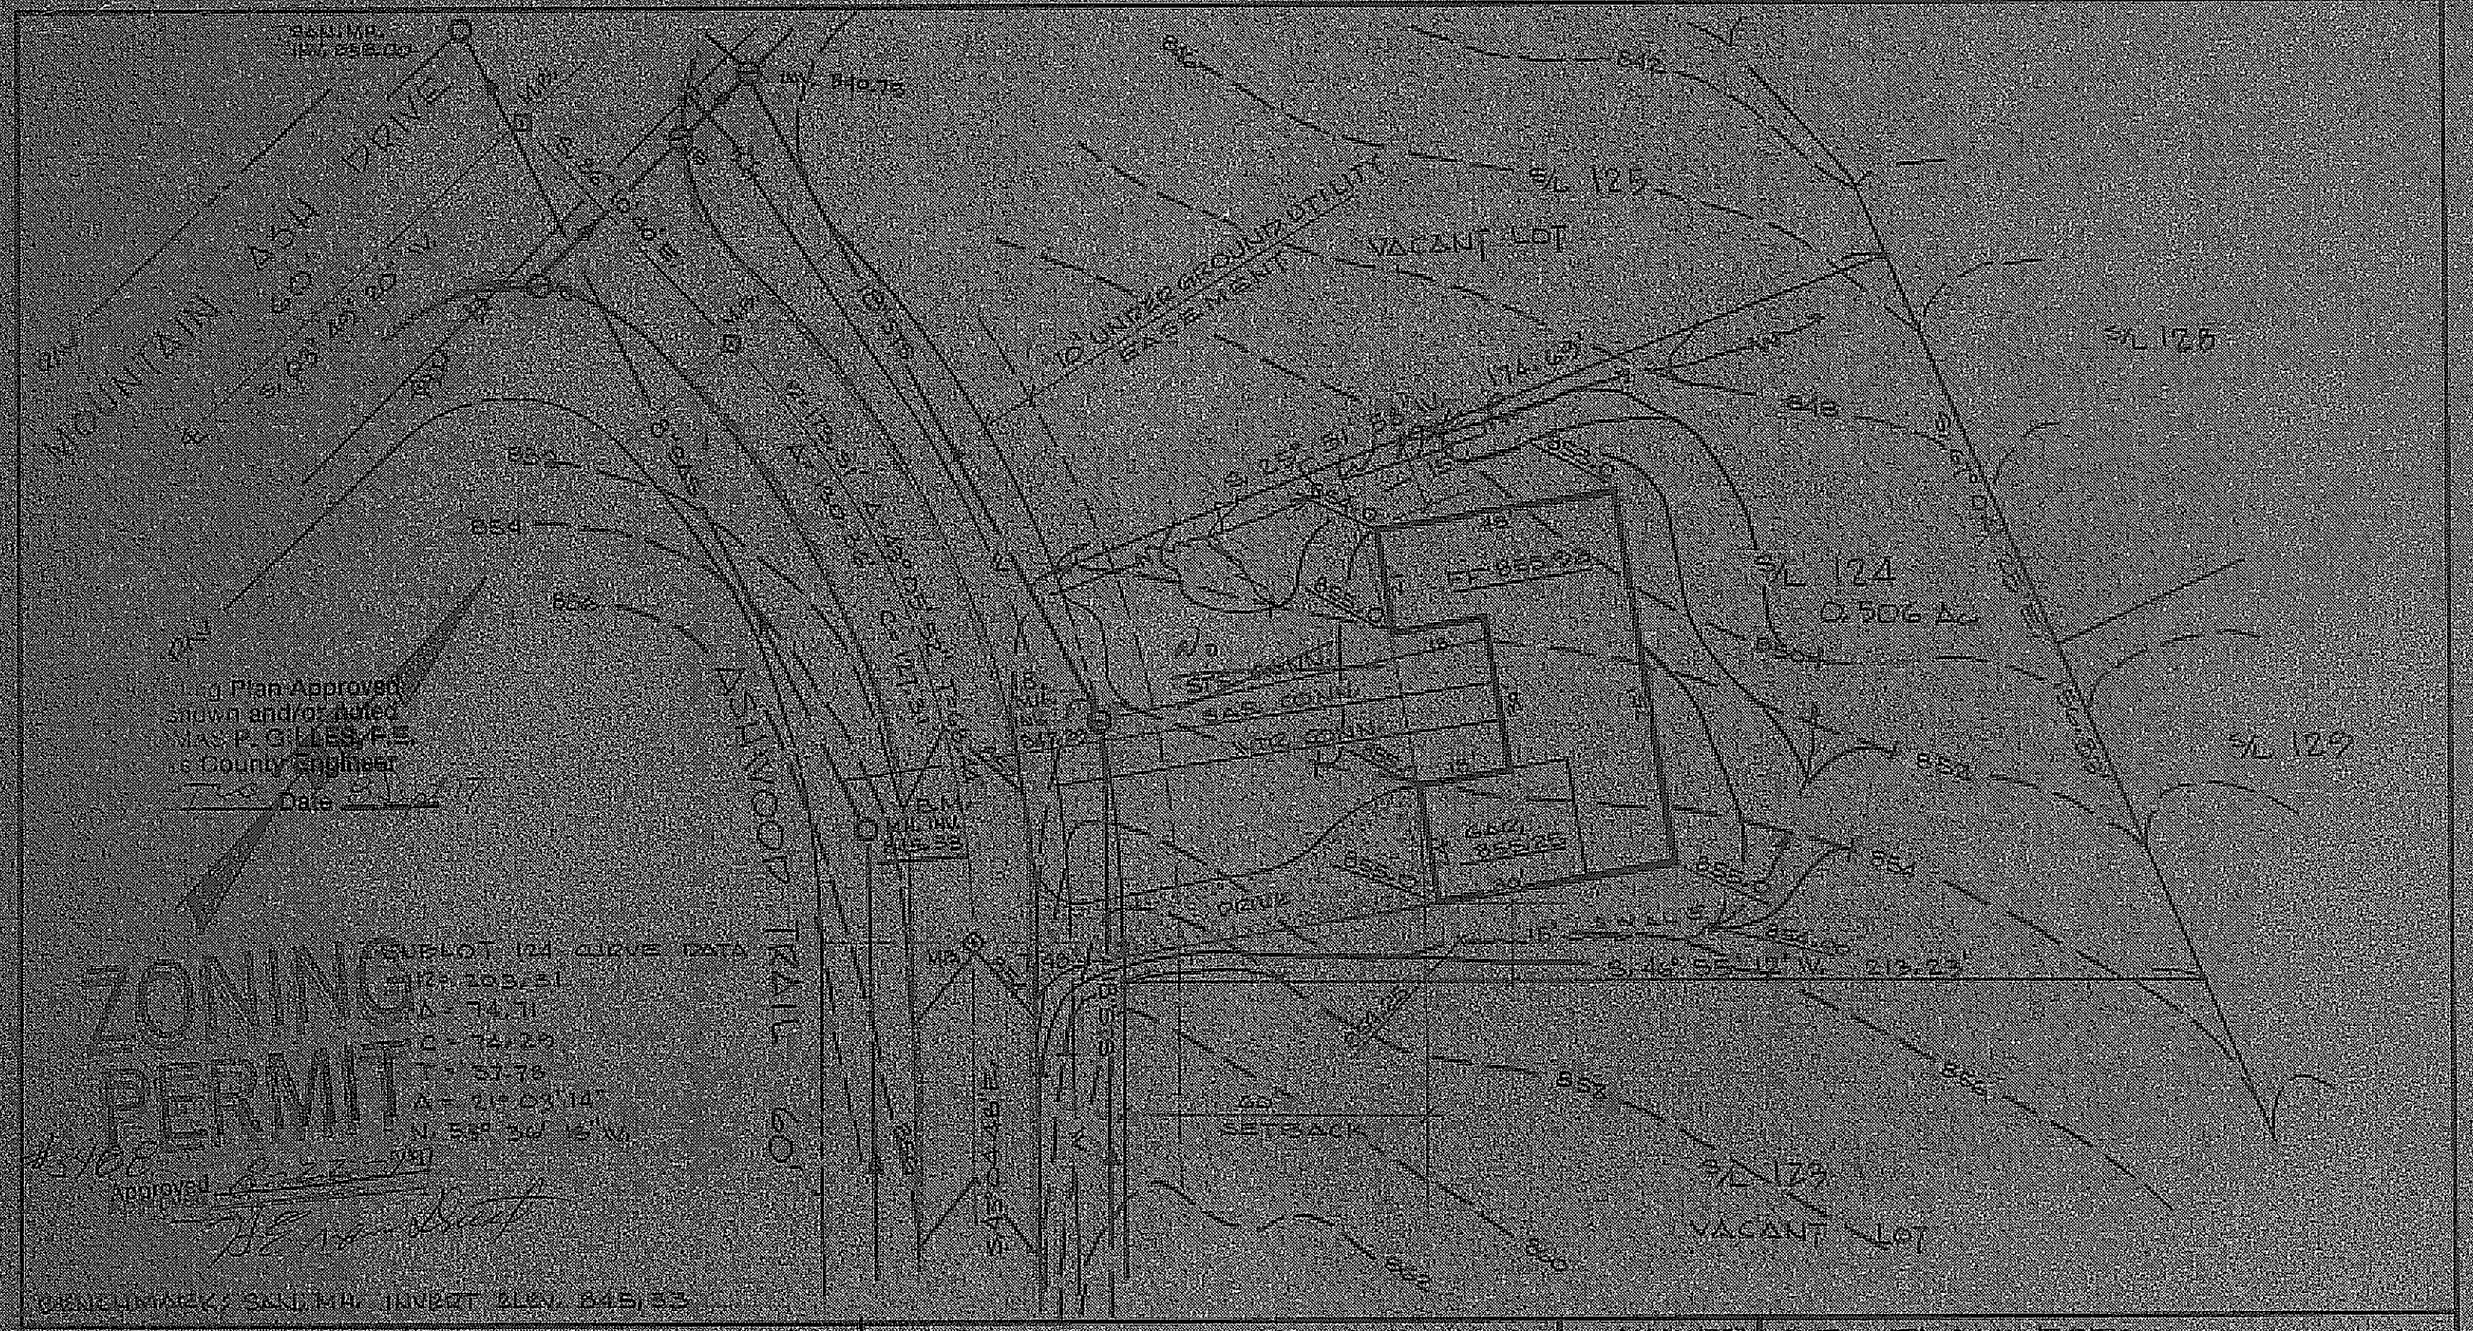

DESIGN CERTIFICATION

THIS PLAT WAS PREPARED BY ME AND IS CORRECT TO THE BEST OF MY KNOWLEDGE AND BELIEF

REG. SURVEYOR NO. 5805

AS BUILT CERTIFICATION

I HEREBY CERTIFY THAT THE CIRCLED GRADES ARE EXISTING FINISH GRADES CHECKED IN THE FIELD ON _____ AND THAT SURVEY IS CORRECT TO THE BEST OF MY KNOWLEDGE AND BELIEF.

REG. SURVEYOR NO. _____

GOLPETZER - WOODS
CONSULTANTS, INC.
160 SOUTH STATE STREET • PAINESVILLE, OHIO 44077 • (216) 357-7069

DATE AUG. 1977
SCALE 1"=50'
DWN BY MJE
CHKD BY JJ
JOB NO. 77-177
FB ___ PG ___

SITE PLAN FOR:
GINGER HOMES
9528 MENTOR AVE. MENTOR, OHIO
SUB LOT No. 124 IN THE MOORE-HILLS 8ST SUBDIVISION NO. 3 IN THE TOWNSHIP OF CONCORD, OHIO