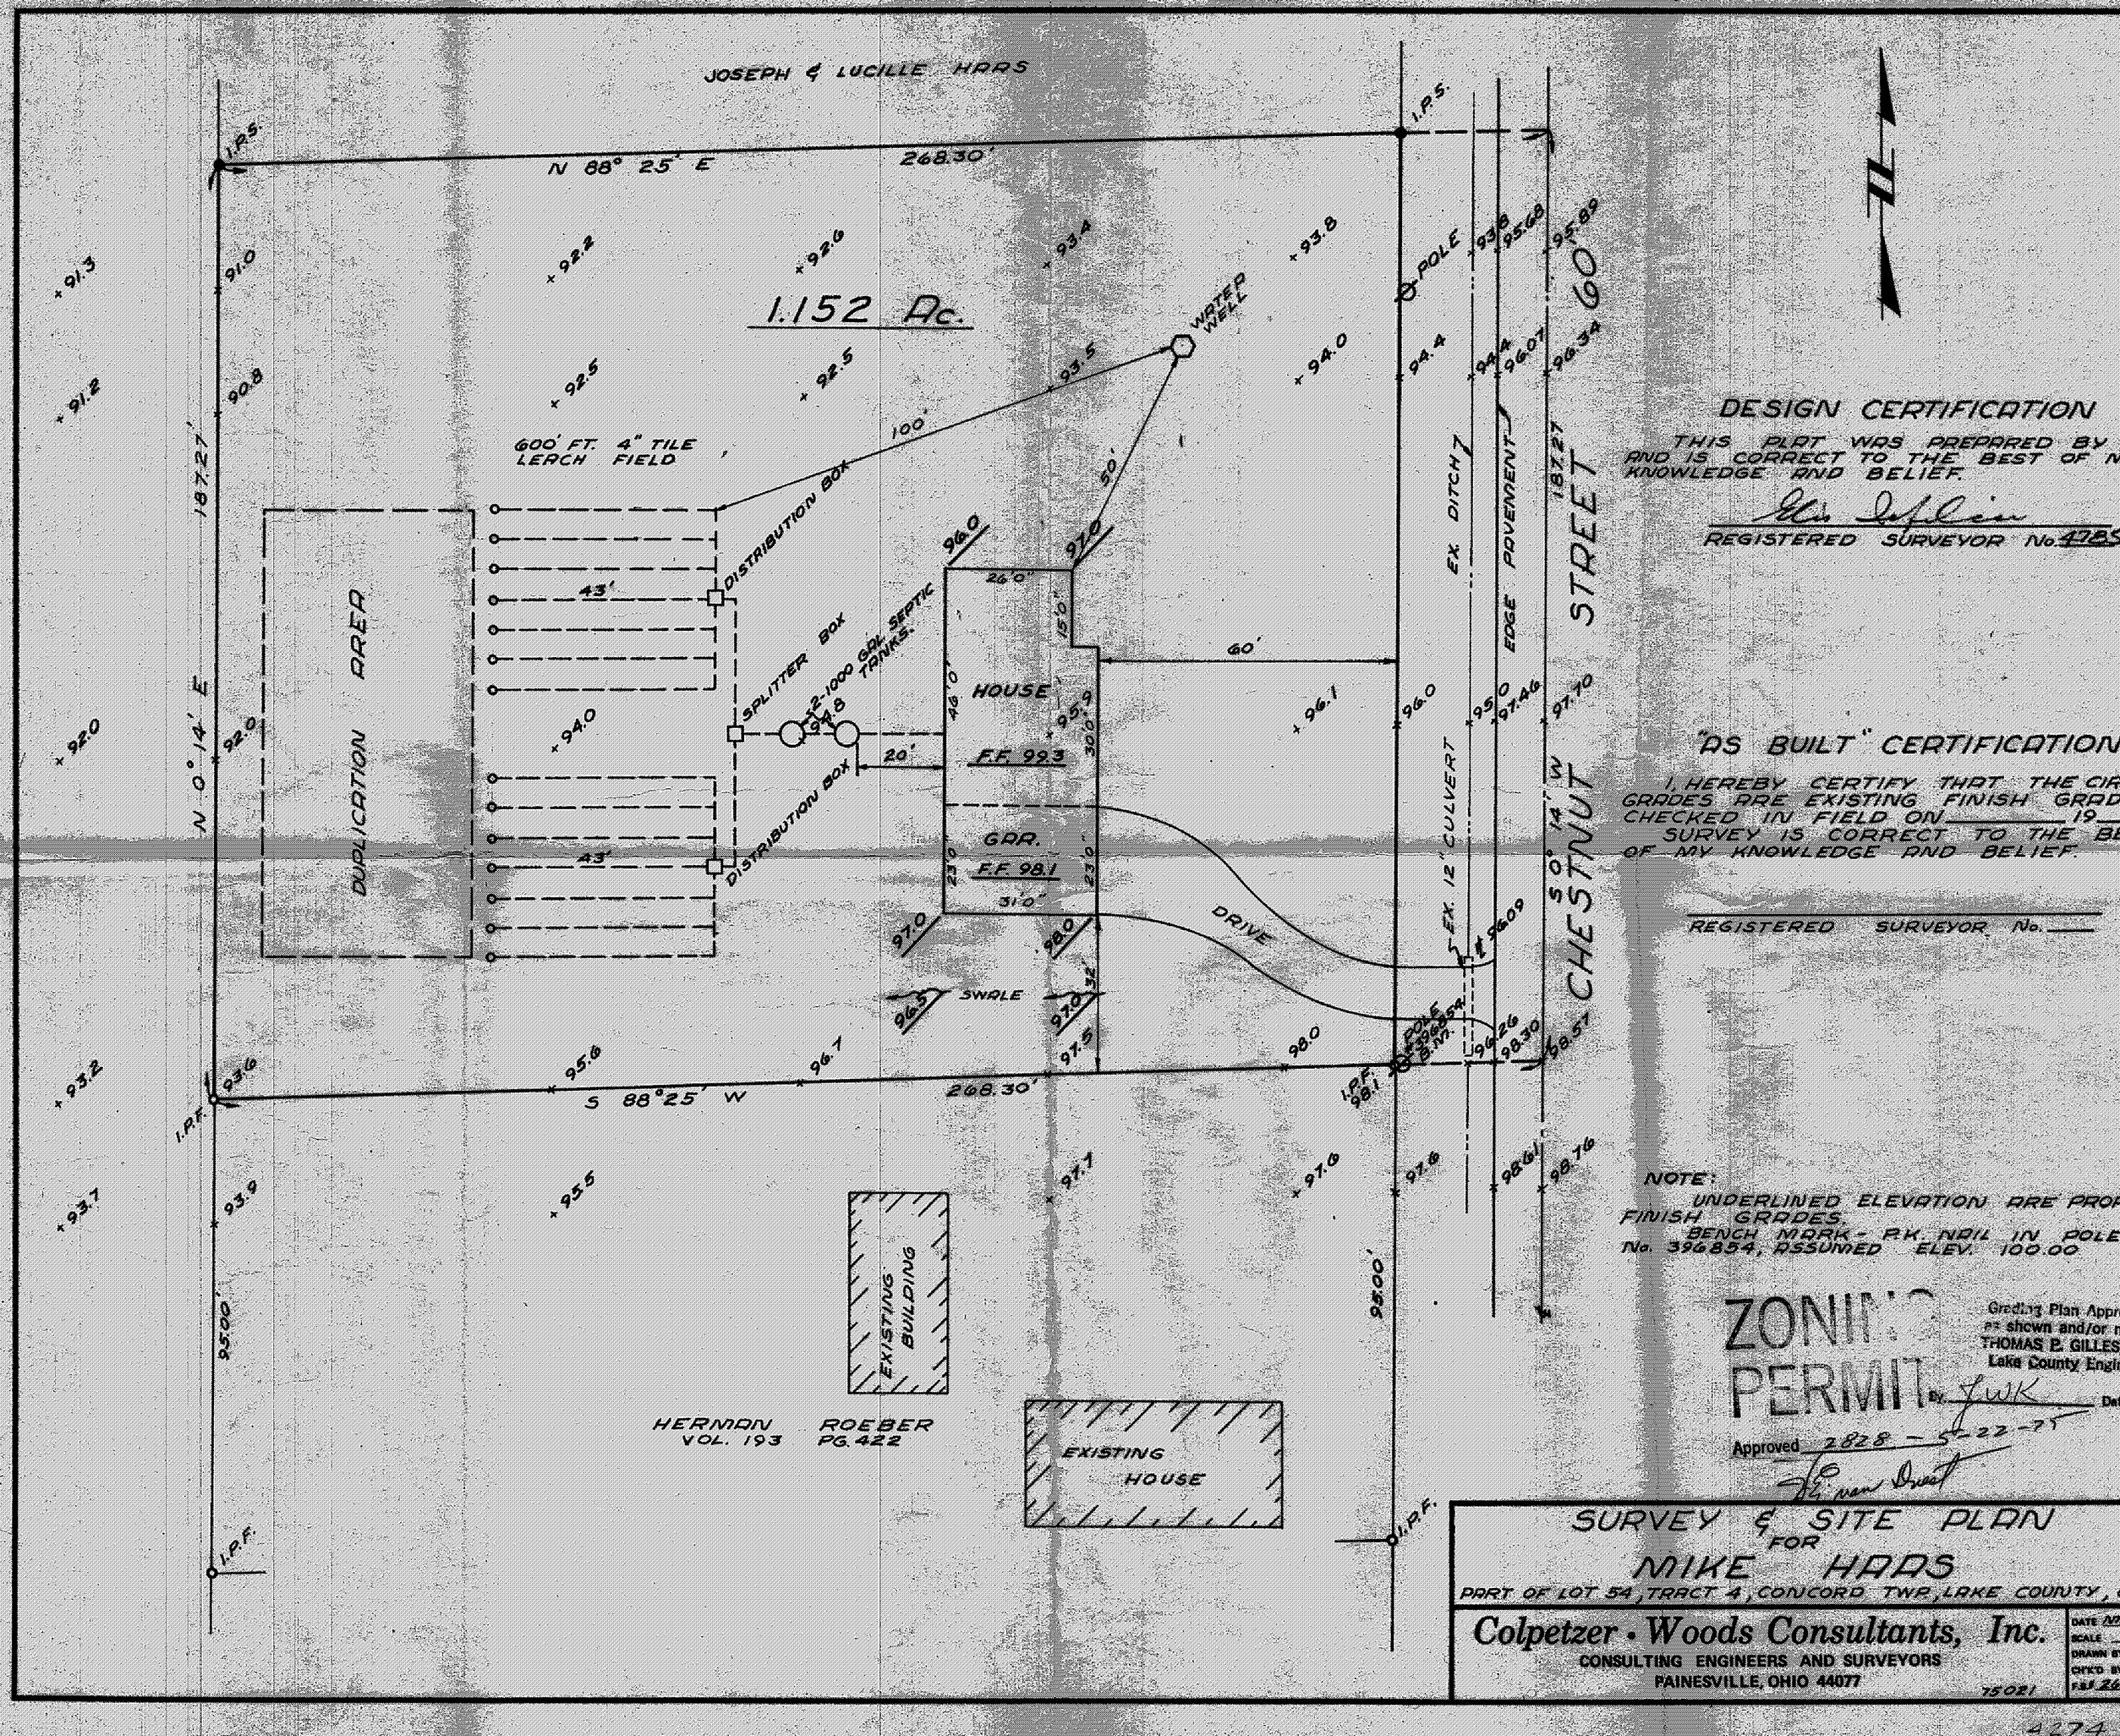
JOSEPH & LUCILLE HAAS
N 88° 25' E
268.30'
1.152 Ac.
WATER WELL
600' FT. 4" TILE LEACH FIELD
DISTRIBUTION BOX
SPLITTER BOX
2-1000 GAL. SEPTIC TANKS.
DUPLICATION AREA
HOUSE
F.F. 99.3
GAR.
F.F. 98.1
DRIVE
SWALE
EX. DITCH
EDGE PAVEMENT
EX. 12" CULVERT
CHESTNUT STREET
S 0° 14' W
N 0° 14' E
187.27'
S 88° 25' W
268.30'
EXISTING BUILDING
EXISTING HOUSE
HERMAN ROEBER
VOL. 193 PG. 422
I.P.F.
POLE
DESIGN CERTIFICATION
THIS PLAT WAS PREPARED BY
AND IS CORRECT TO THE BEST OF M
KNOWLEDGE AND BELIEF.
REGISTERED SURVEYOR No. 4785
"AS BUILT" CERTIFICATION
I, HEREBY CERTIFY THAT THE CIR
GRADES ARE EXISTING FINISH GRAD
CHECKED IN FIELD ON _____ 19__
SURVEY IS CORRECT TO THE BE
OF MY KNOWLEDGE AND BELIEF.
REGISTERED SURVEYOR No. ____
NOTE:
UNDERLINED ELEVATION ARE PROP
FINISH GRADES.
BENCH MARK - P.K. NAIL IN POLE
No. 396854, ASSUMED ELEV. 100.00
ZONING PERMIT
Grading Plan Appr
as shown and/or m
THOMAS P. GILLES
Lake County Engi
By JWK
Approved 2828 - 5-22-75
SURVEY & SITE PLAN
FOR
MIKE HAAS
PART OF LOT 54, TRACT 4, CONCORD TWP., LAKE COUNTY,
Colpetzer • Woods Consultants, Inc.
CONSULTING ENGINEERS AND SURVEYORS
PAINESVILLE, OHIO 44077
75021
4274