SITE AND DRAINAGE PLAN FOR,

SHANDLE CONSTRUCTION
8353 MENTOR AVENUE
MENTOR, OHIO 44060

BEING SUBLOT NO. 14 IN MORLEY HILLS SUBD. NO. 1 IN THE TOWNSHIP OF CONCORD, OHIO.

PREPARED BY,
WM. R. GRAY ASSOC., INC.
7547 MENTOR AVENUE
MENTOR, OHIO. 44060
ENGINEERS
SURVEYORS
DATE: MAR. 20, 1974 SCALE: 1"=20' DRAWN BY: [illegible]

Zoning Permit # 2629
issued 3-20-74
[illegible signature]

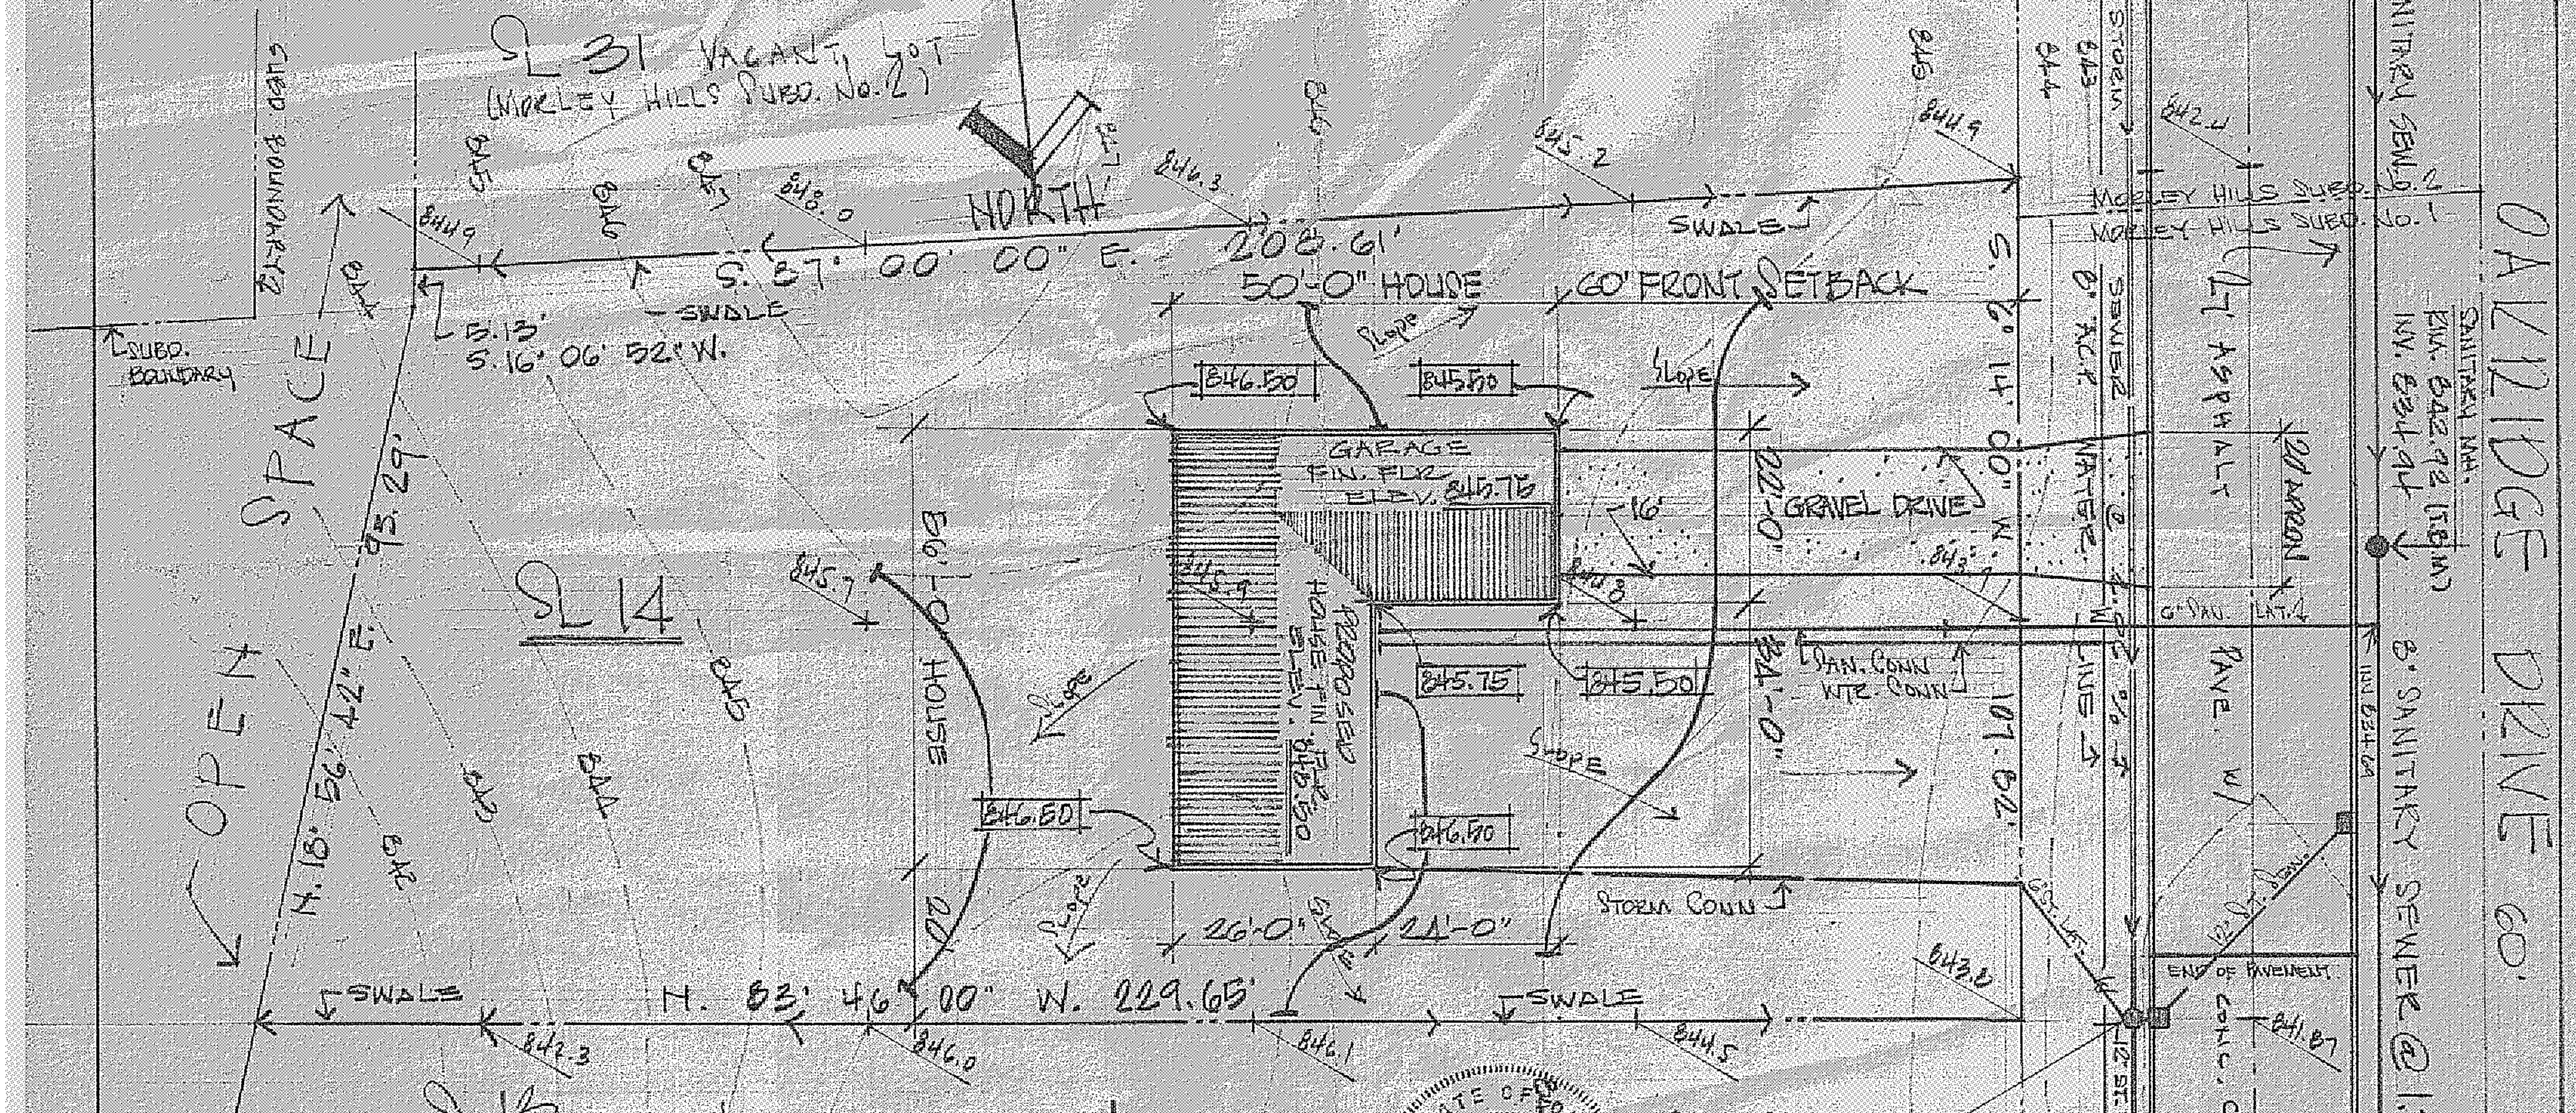

CERTIFICATION:
I HEREBY CERTIFY THAT THIS PLAT IS CORRECT TO THE BEST OF MY KNOWLEDGE.
BY: Wm. R. Gray
WM. R. GRAY, P.E. #6421 R.S. #2782

STATE OF OHIO
WILLIAM R. GRAY
8421
REGISTERED
PROFESSIONAL ENGINEER

Grading Plan Approved as shown and/or noted
THOMAS P. GILLES, P.E.
Lake County Engineer
JWK Date 3-28-74