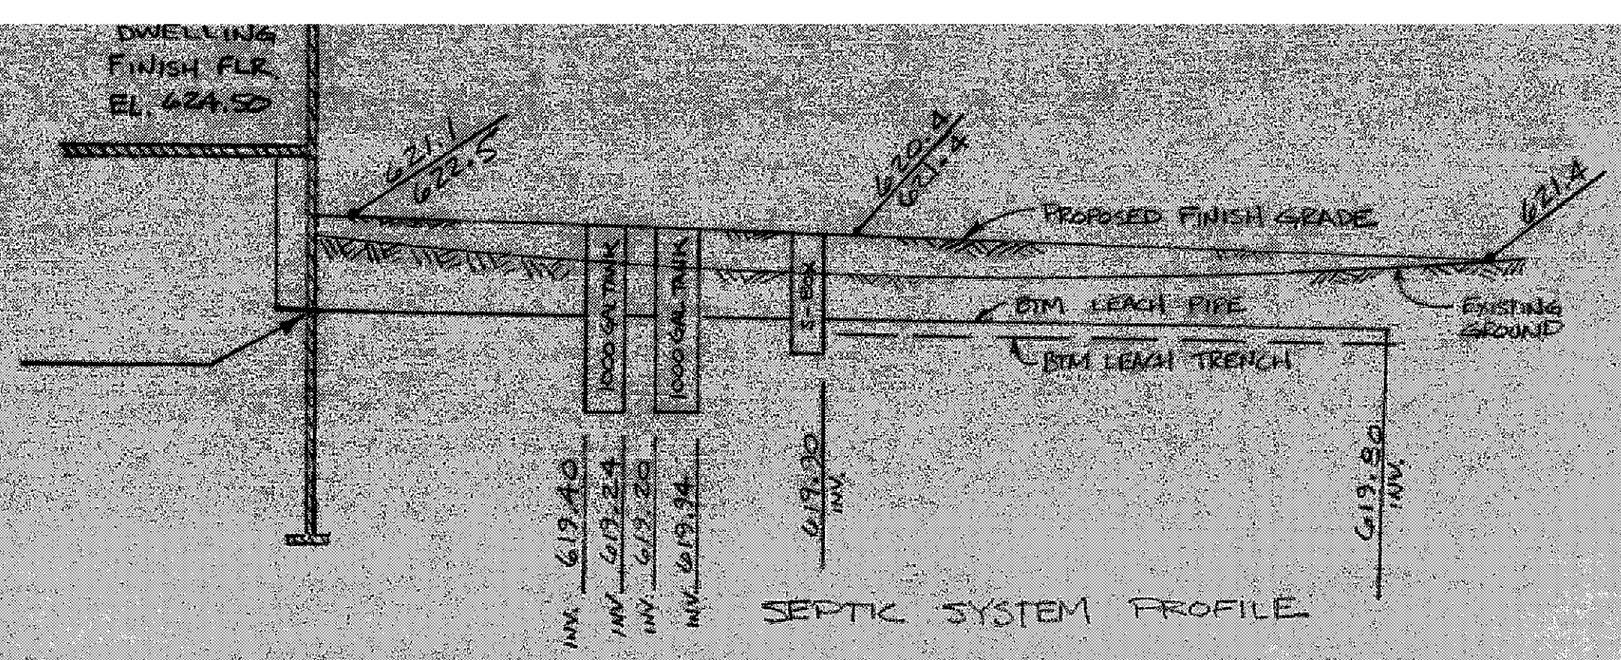

SEPTIC SYSTEM PROFILE

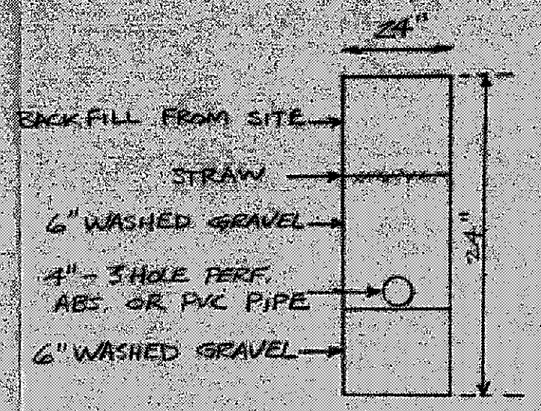

LEACHING TRENCH CROSS SECTION

Reviewed and Accepted
LAKE COUNTY GENERAL HEALTH DISTRICT
Date JAN. 8, 1991
JOEL LUCIA, R. S., M. P. H.
Health Commissioner
BY Jerry J. Kent

A. To be brought to finished grade
1. Septic tank manhole covers
2. Splitter box cover
3. Distribution box cover

B. No footer drains or downspouts to be discharged into septic tanks
C. All waste water to be discharged into septic tanks

LOW YIELD WATER FIXTURES REQUIRED ON ALL:
__ Shower Head
__ Toilet
__ _____

Grading Plan Approved as shown and/or noted
THOMAS P. GILLES, P.E.
Lake County Engineer
By GJH Date 1/8/91

SEWAGE DISPOSAL PERMIT MUST BE OBTAINED BY A LAKE COUNTY LICENSED INSTALLER BEFORE INSTALLATION IS

APPROVED
MADISON TWP. ZONING
Permit 629.30
Zoning Inspector
JAN 04 1991

I, THE UNDERSIGNED HEREBY CERTIFY THAT THE TOPOGRAPHY SHOWN HEREON, INDICATED BY ONE FOOT CONTOURS AND ELEVATIONS REPRESENTS AN ACTUAL FIELD TOPOGRAPHIC SURVEY MADE BY ME ON THE 28th OF DECEMBER 1990 AND THAT THE ELEVATIONS WERE TAKEN AT APPROIATE INTERVALS AND THAT AS OF THAT DATE THEY EXISTED AS INDICATED HEREON

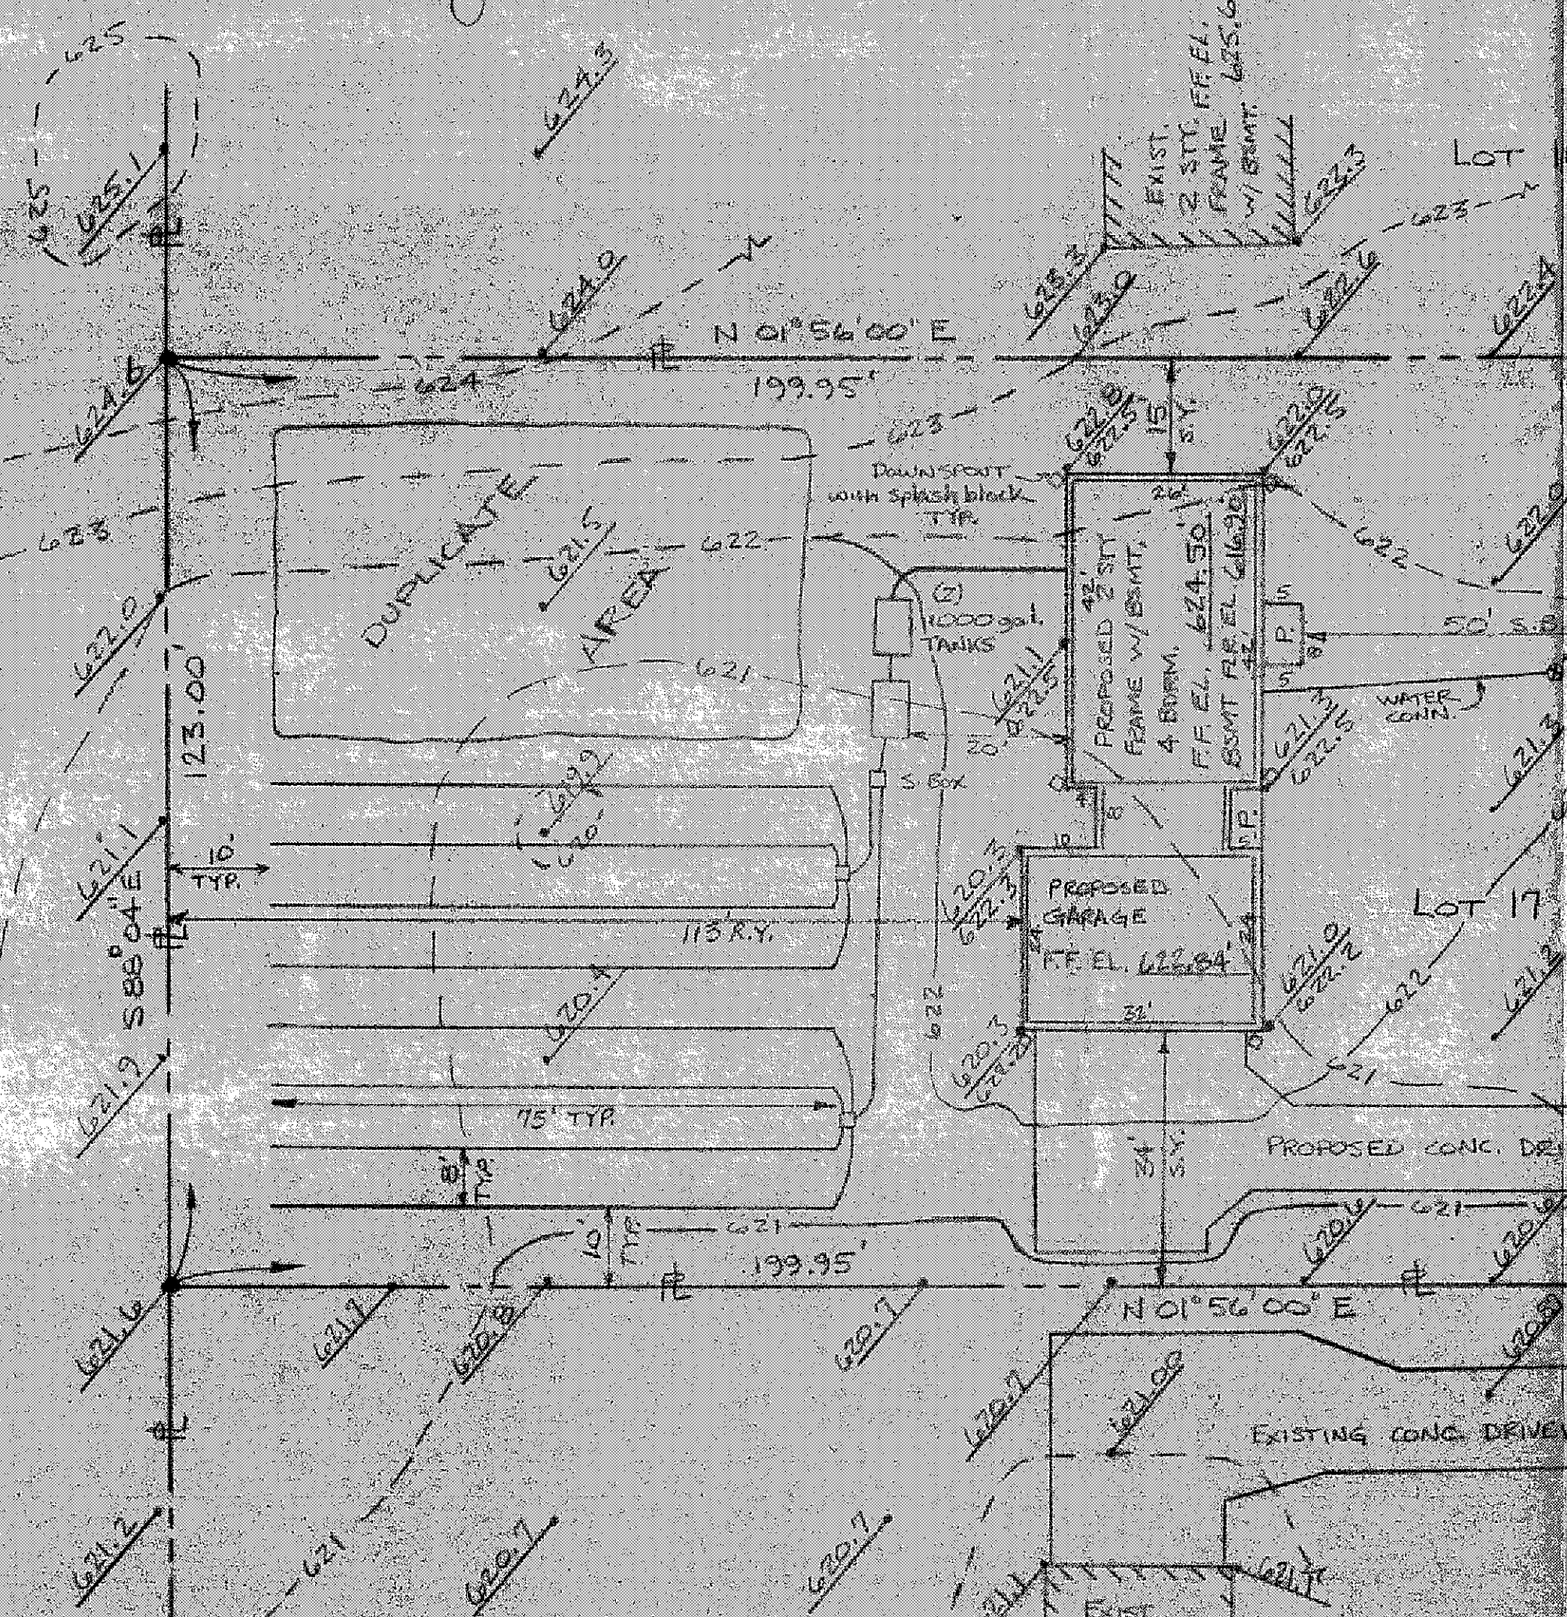

COBBLESTONE FARMS SUBDIVISION (I)
MADISON TWP. LAKE CO. O.

SITE PLAN
FOR
BILL FADE
LOT NO 17
SCALE 1" = 20 ft.
28 DECEMBER 1990

REGISTERED SURVEYOR

JIM FETER, LAND SURVEY
4759 CROSLEY-COOK RD.
ROME, OHIO 44085

LEGEND
℄ PROPERTY LINE
----96-- EXISTING CONTOUR ELEVATION
——97—— PROPOSED CONTOUR ELEVATION
92.1 EXIST ELEV.
93.0 PROP. ELEV.