APPROVED
MADISON TWP. ZONING
Permit: 8529
Zoning Inspector: OKB

Grading Plan Approved
as shown and/or noted
THOMAS P. GILLES, P.E.
Lake County Engineer
By TPG Date 14 Aug 72

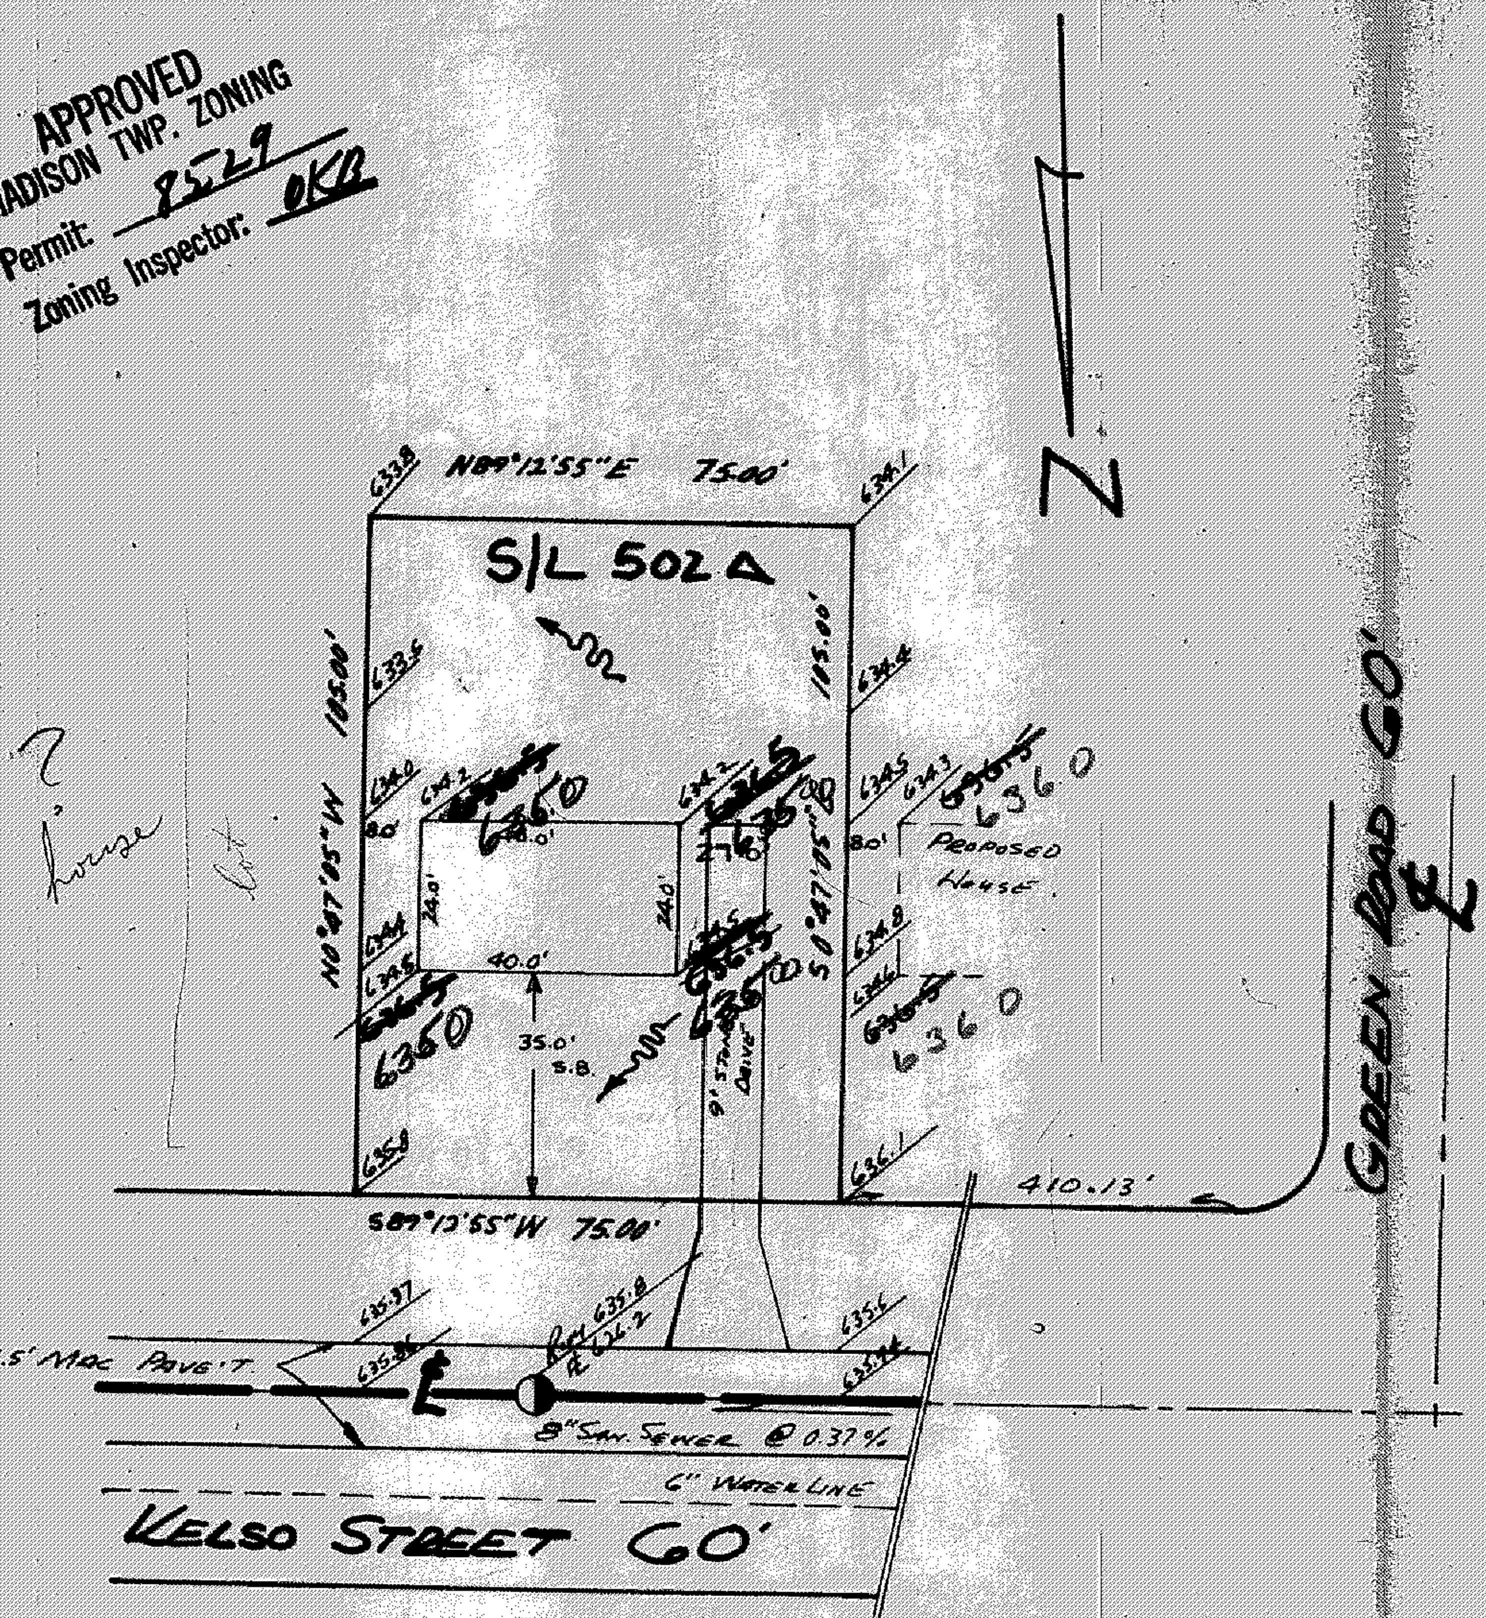

"AS BUILT" CERTIFICATION

I, HEREBY CERTIFY THAT THE CIRCLED GRADES ARE EXISTING FINISH GRADES CHECKED IN FIELD ON ____________ 19___ BY ____________ SURVEYING AND ARE CORRECT TO THE BEST OF MY KNOWLEDGE AND BELIEF

REGISTERED SURVEYOR ____________ NO. ____

SITE PLAN

Madison (TOWNSHIP) LAKE COUNTY, OHIO

for Artcraft Homes (CLIENT OWNER)

6056 Kelso Street Madison 44057 (ADDRESS STREET CITY ZIP)

Madison Golf Lakelands	
RECORD SUBDIVISION	
E	76
VOLUME	PAGE
502-A	Kelso
SUBLOT NO.	STREET

LOT	TRACT
VOLUME	PAGE
PERM. PARCEL #	STREET

LEGEND

SANITARY MANHOLE
STORM MANHOLE
INLET OR CATCH BASIN
HYDRANT
EXISTING CONTOURS
PROPOSED CONTOURS
EXIST. ELEV. 100.0
100.0 PROP. ELEV.
WATER VALVE (GAS)
WATER METER (GAS)
AS BUILT ELEVATION
DIRECTION OF SURFACE DRAINAGE

REMARKS

ALL BOUNDARY DATA SHOWN WAS OBTAINED FROM (DEEDS, RECORDED SUBDIVISION PLAT, OR OTHER PUBLIC RECORDS)

DESIGN CERTIFICATION

THIS PLAT WAS PREPARED BY ME, AND IS CORRECT TO THE BEST OF MY KNOWLEDGE AND BELIEF.

Richard R. Heyfield P.S. #5506

NAME SURVEYOR REGISTRATION NO.

CHECK LIST

DIMENSIONS
BEARINGS
TIE TO NEAREST STREET
SUBLOT NO. PARCEL NO.
SURROUNDING OWNERS
BLDG DIMENSIONS FIN. GR.
BLDG. TIES FLR GRADES
APRON: TYPE WIDTH THICKNESS
SIDEWALK: TYPE WIDTH THICKNESS
CULVERT TYPE DIA LENGTH

WATER MAIN: SIZE LOCATION
SAN. SEWER: SIZE % GR. LOC.
SAN. M.H. CAST ELEV. INV. ELEV.
SAN. CONN. SIZE LOC. DEPTH
STORM SEWER: SIZE % GR. LOC.
STORM MH. CAST ELEV. INV. ELEV.
PAVT. TYPE GRADE CURBS
GAS LINE: LOC. SIZE PRESSURE
SEPTIC TANK SIZE LOC.
WELL: LOCATION

RIVISIONS		
NO	DATE	BY
1		
2		
3		
4		
5		

PLAN PREPARED BY:

DEBEVEC-SALO & ASSOC., INC.
CIVIL ENGINEERS - SURVEYORS (NAME)
130 E. JACKSON ST PAINESVILLE, O. (ADDRESS)

DRAWN BY Swartz	SCALE 1" = 30'	PHONE NO.
CHKD R.H.	DATE June 72	DRAWING NO. 3679
CREW CHIEF	APPD	