MAINTENANCE OF TRAFFIC

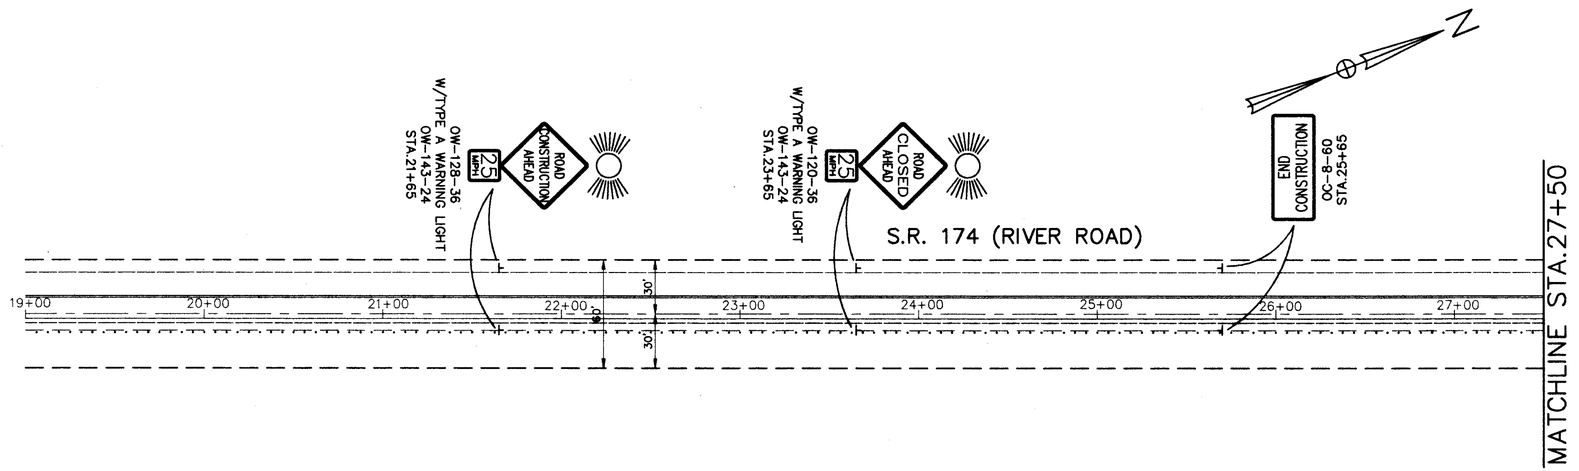

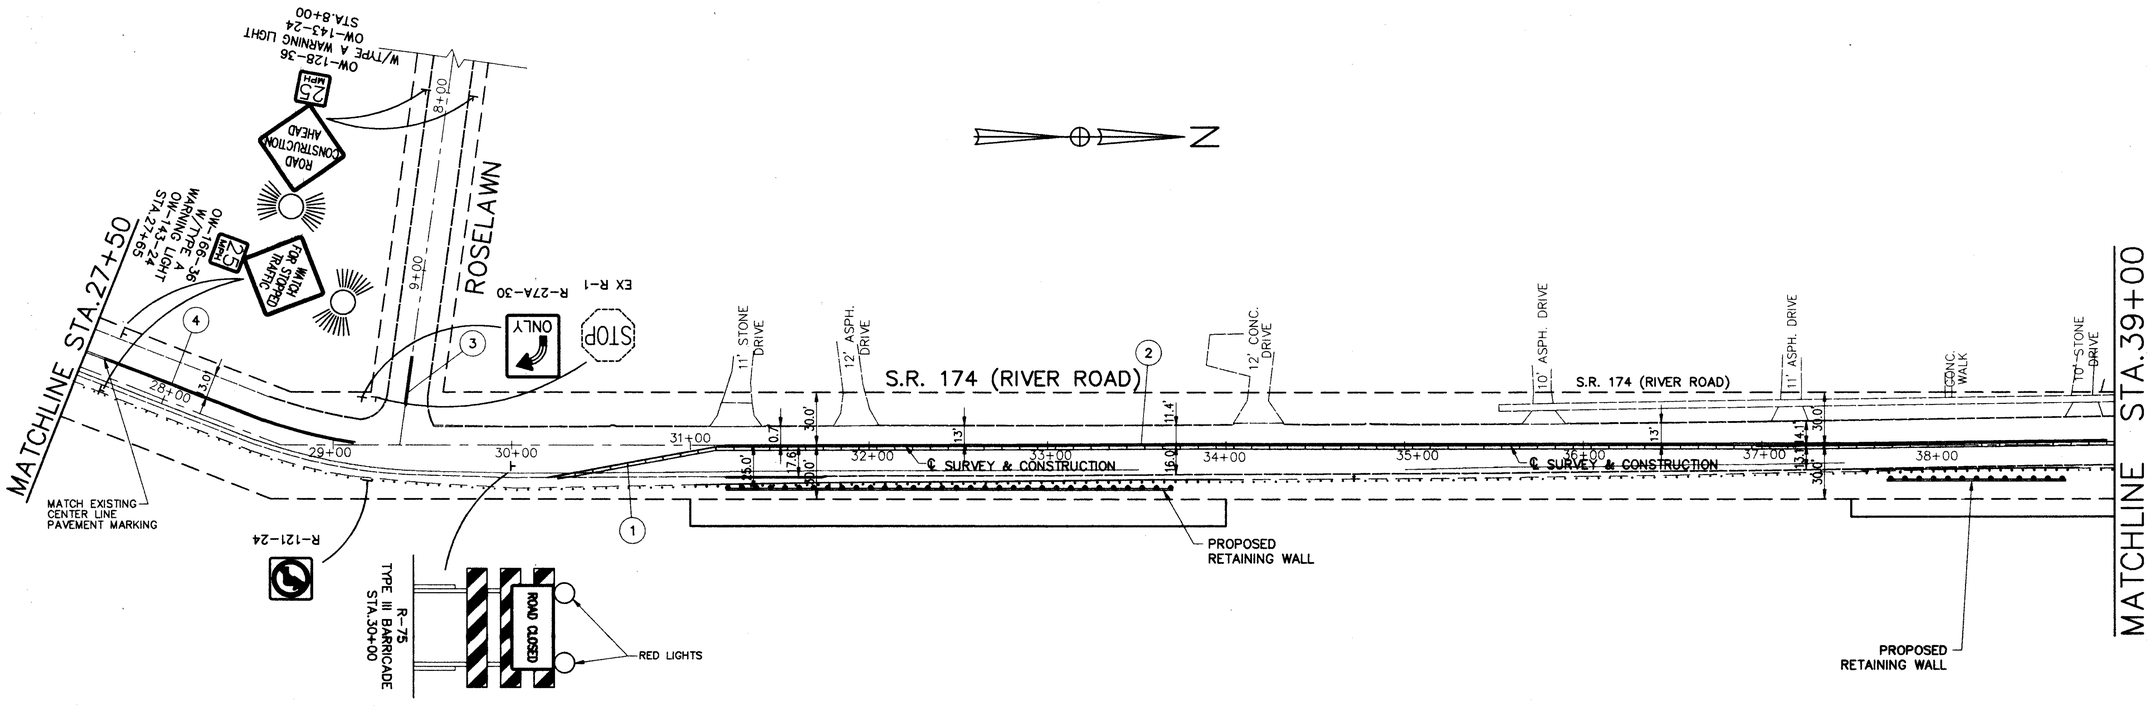

LEGEND

1. TEMPORARY EDGE LINE (WHITE) W/TEMPORARY RAISED PAVEMENT MARKERS (1-WAY, WHITE), CLASS I
2. TEMPORARY RAISED PAVEMENT MARKERS (2-WAY, WHITE, YELLOW)
3. TEMPORARY CENTER LINE (DOUBLE, SOLID), CLASS I
4. TEMPORARY CENTER LINE (DOUBLE, SOLID) W/TEMPORARY RAISED PAVEMENT MARKERS (2-WAY, YELLOW, YELLOW), CLASS I

NOTES:

1. PORTABLE CONCRETE BARRIERS TO BE DELINEATED AS PER PROPOSAL NOTE NO. 622-92 DELINEATION OF PORTABLE CONCRETE BARRIER.

CALCULATED | CHECKED

MAINTENANCE OF TRAFFIC PLAN

LAK - 174- 4.39

11
47

DATE: 10-14-96 -- TIME: 08:52 -- H:\CT\93119\CAD2\9311929A.DWG