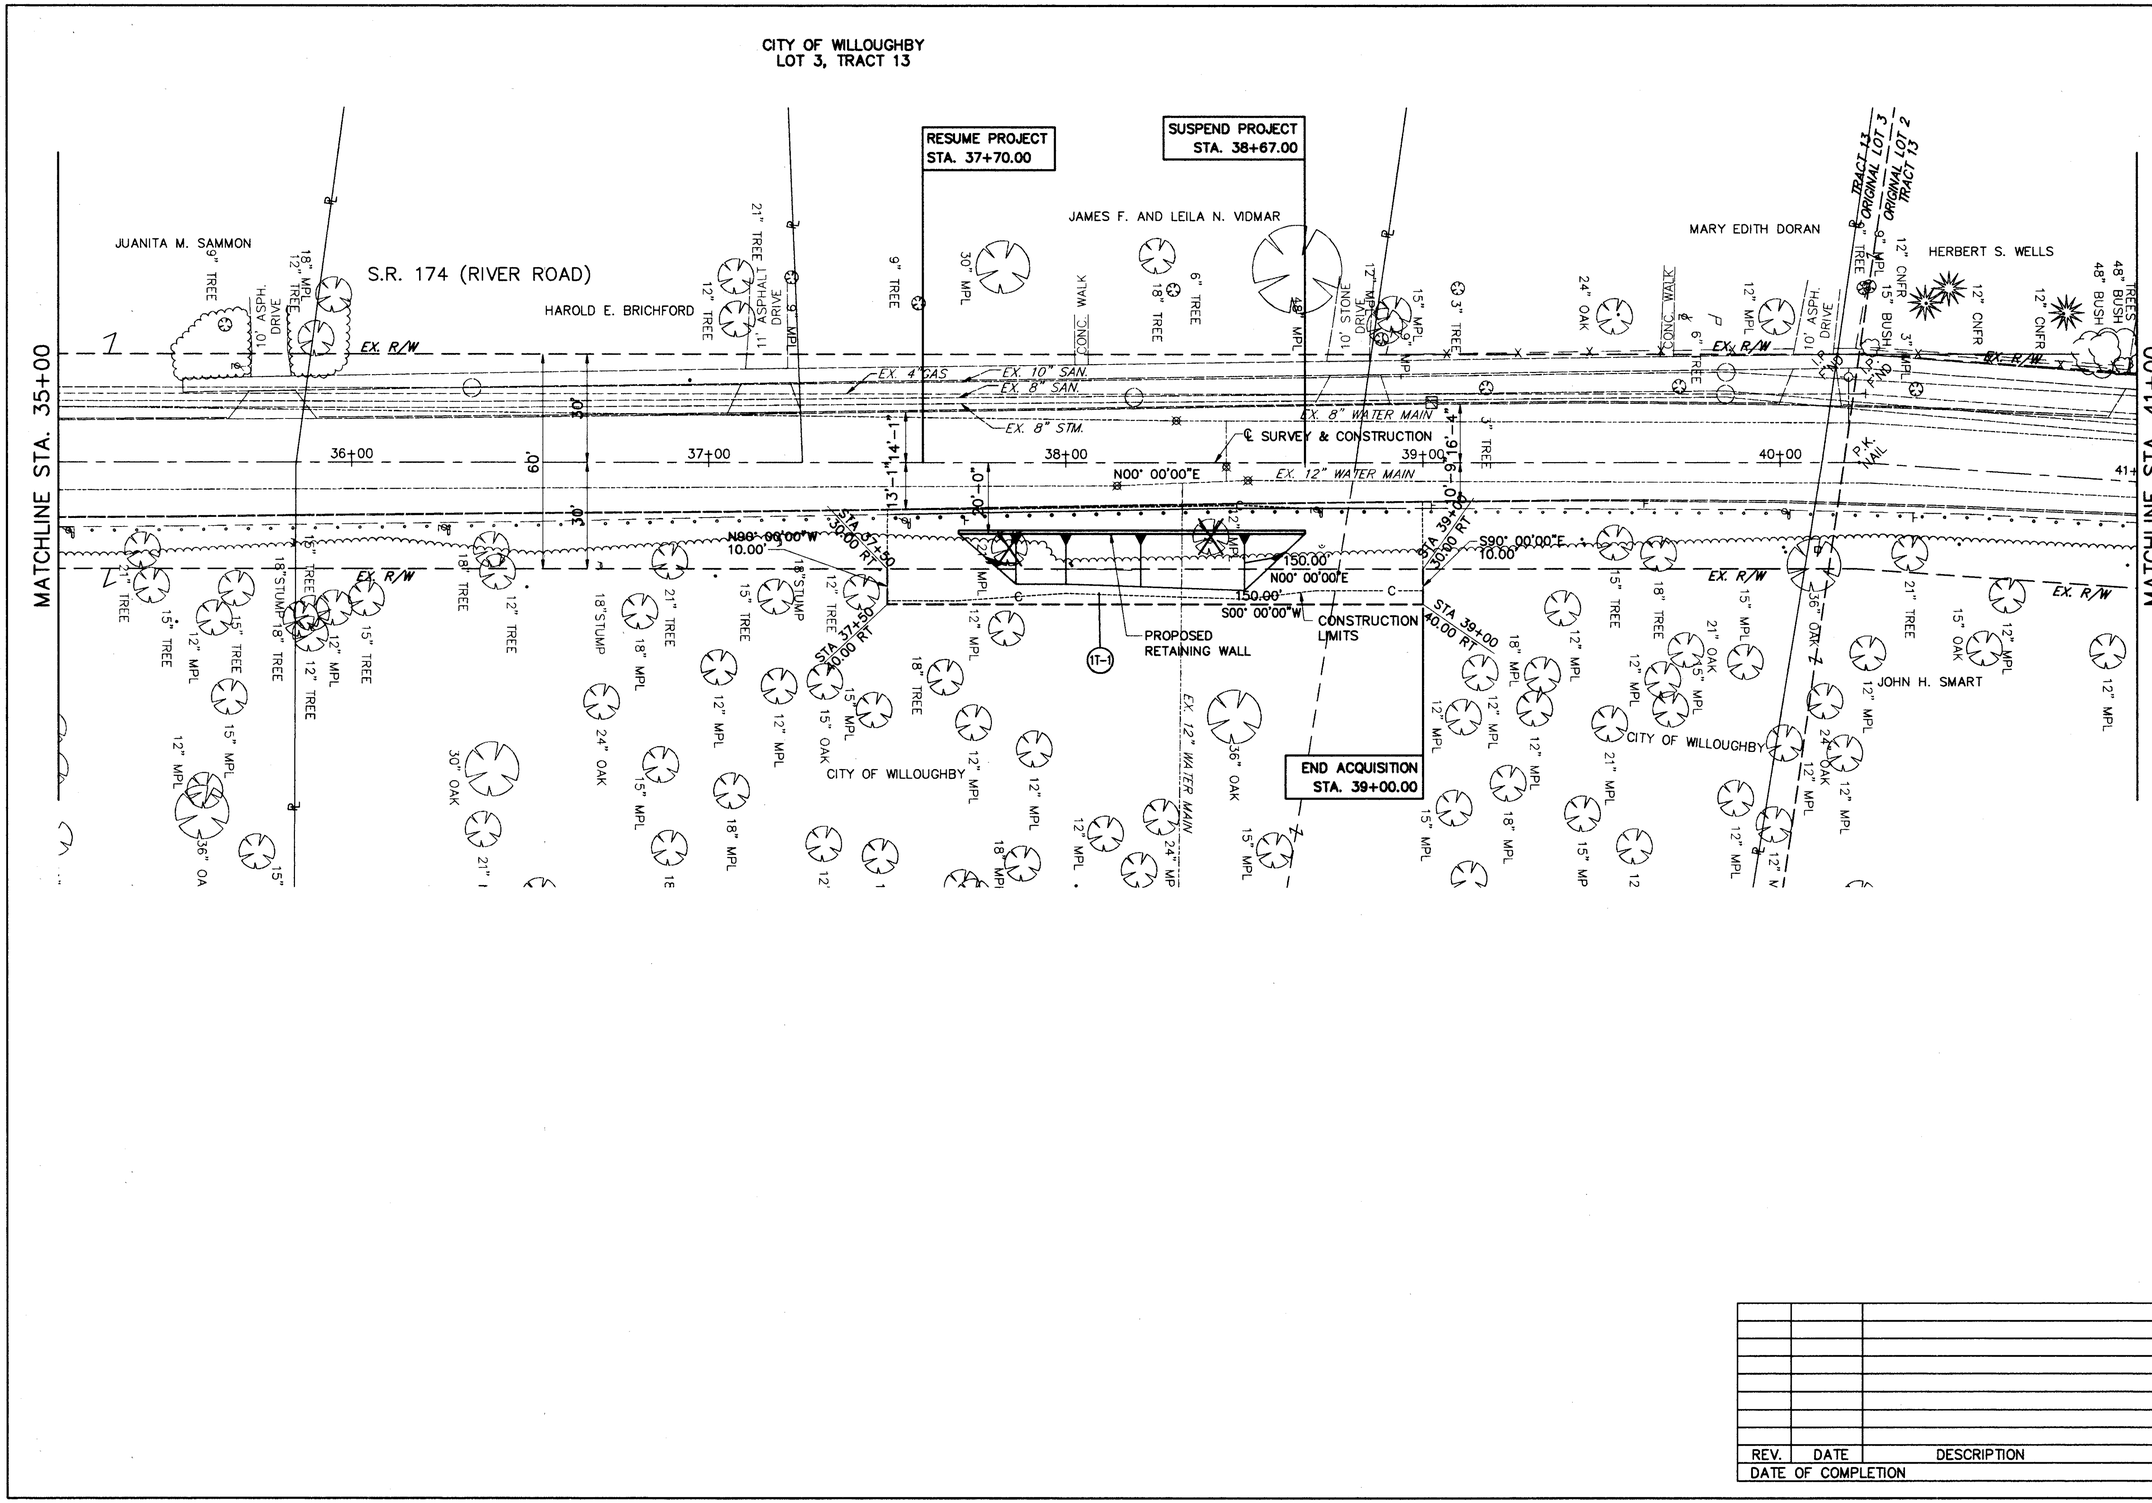

REV.	DATE	DESCRIPTION
DATE OF COMPLETION		

FEDERAL PROJECT NO. STP

STATE PROJECT NO. 123090

RIGHT OF WAY PLAN
STA. 35+00 TO STA. 41+00

LAK – 174 – 4.39

4/5

46/47

DATE: 09-20-96 – TIME: 09:55 – H:\CT\93119\CAD2\9311944A.DWG VIEW: ROWPL2