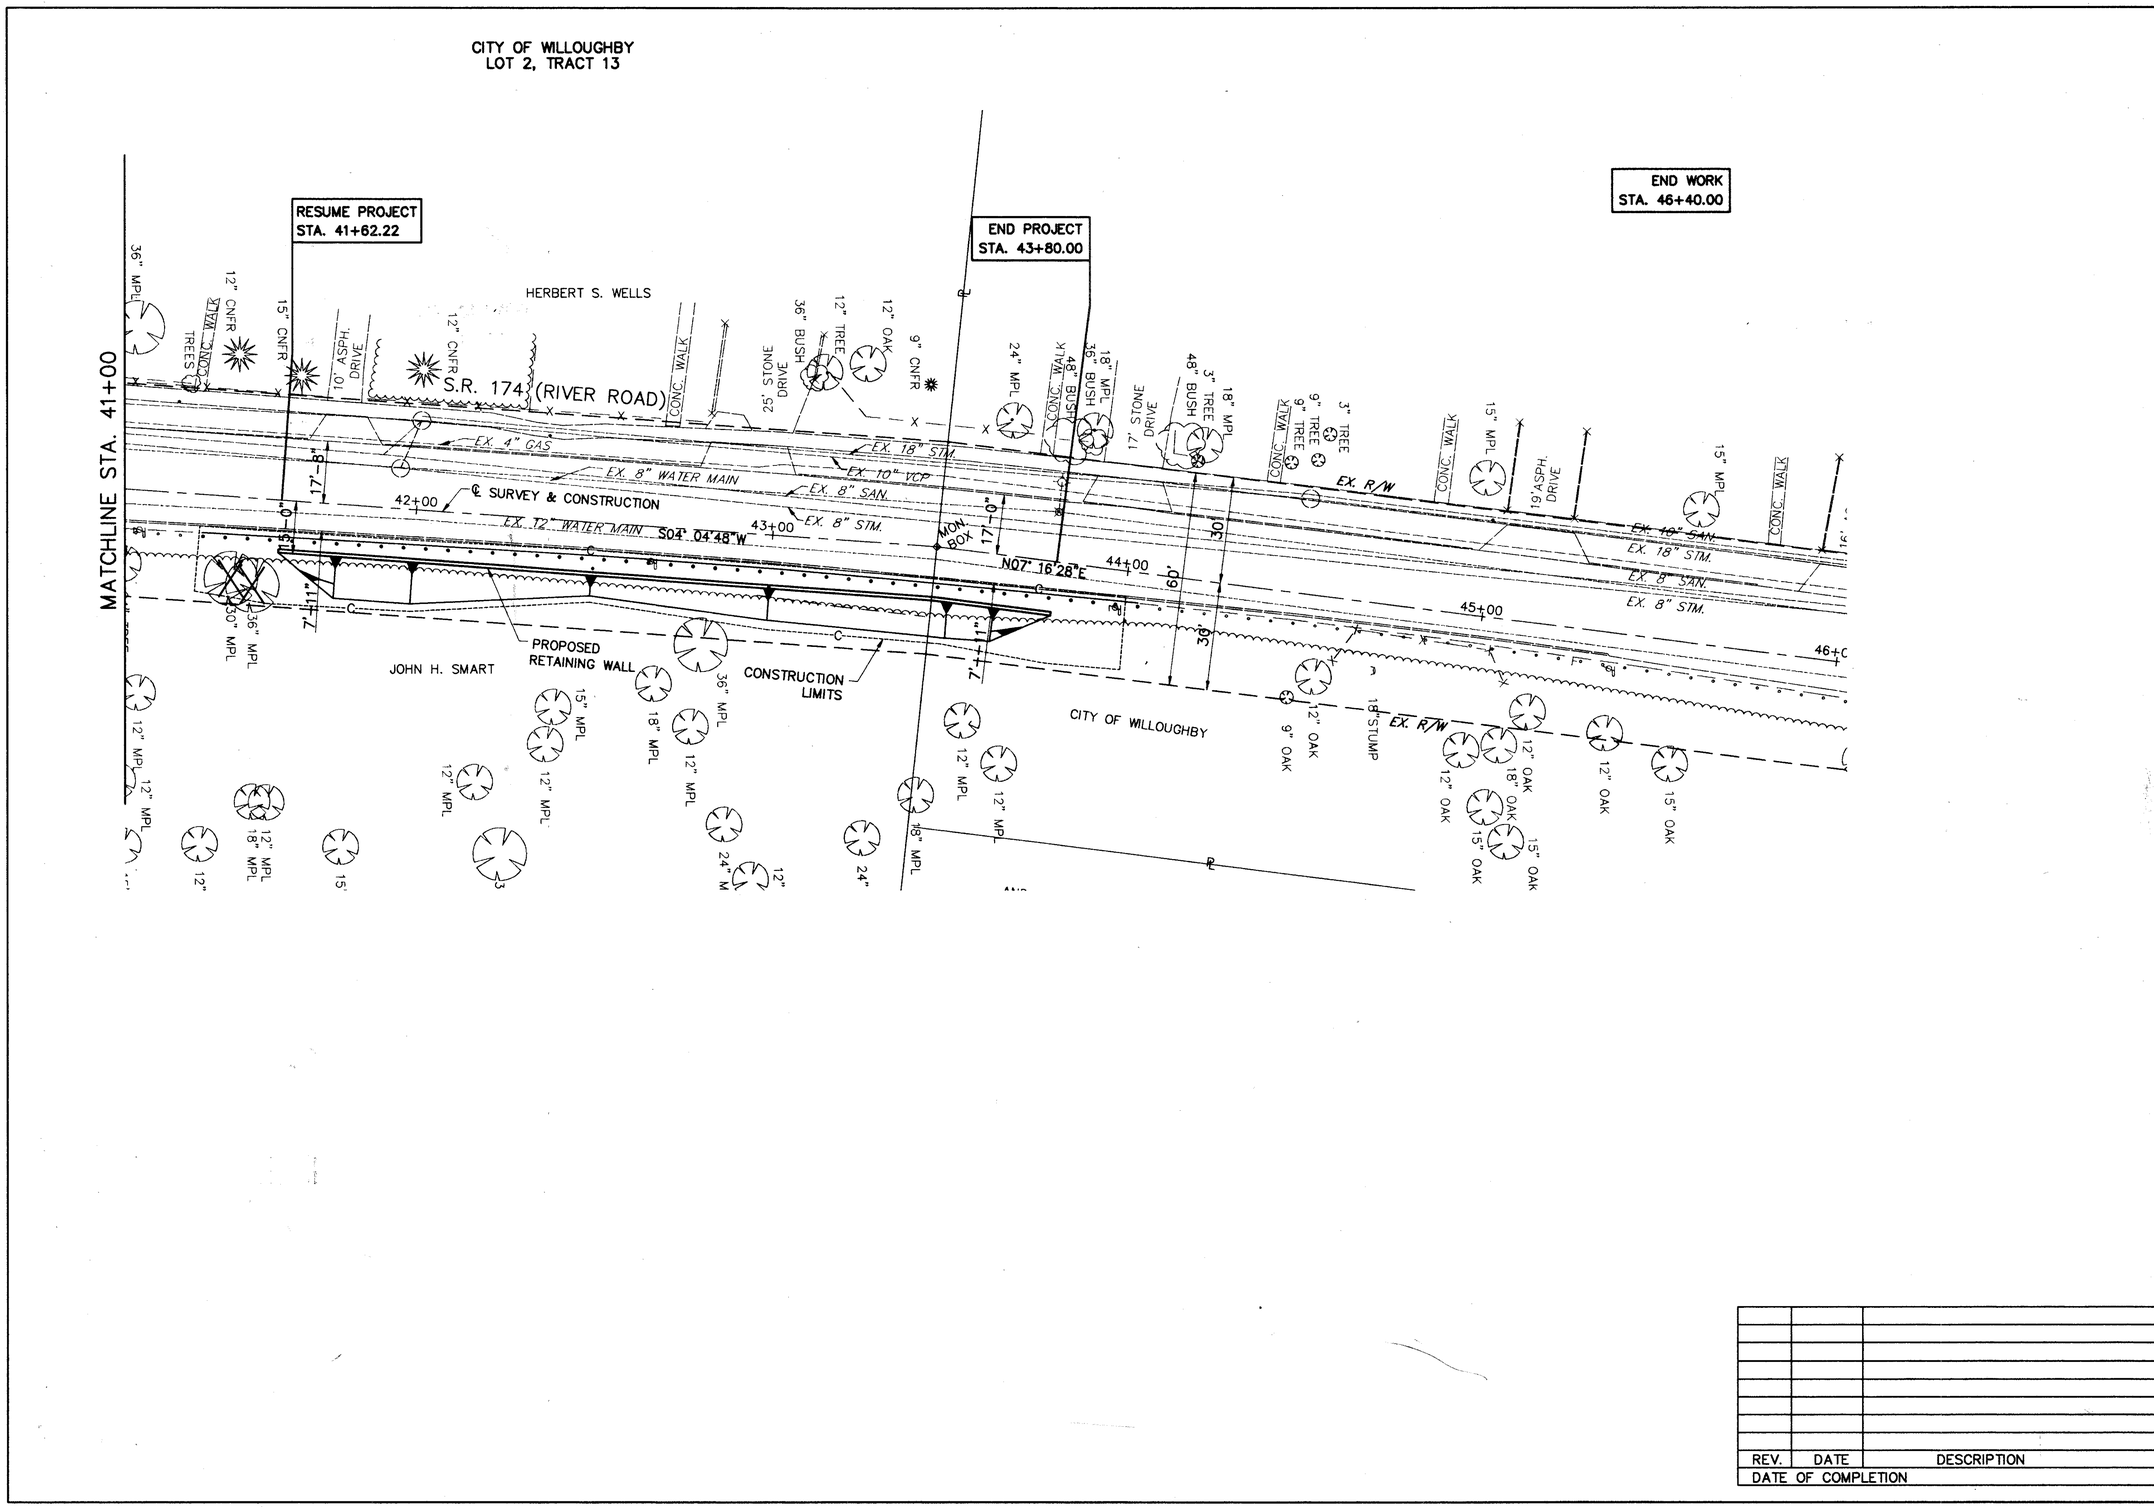

REV.	DATE	DESCRIPTION
DATE OF COMPLETION		

SCALE IN FEET 20 0 20

FEDERAL PROJECT NO. STP

STATE PROJECT NO. 123090

RIGHT OF WAY PLAN
STA. 40+00 TO STA. 46+00

LAK – 174 – 4.39

5/5

47/47

DATE: 09-20-96 – TIME: 09:55 – H:\CT\93119\CAD2\9311944A.DWG VIEW: ROWPL3