SEEDING	
END WIDTH	SQ. YDS.
0	
	133
48	
	286
55	
	153
0	

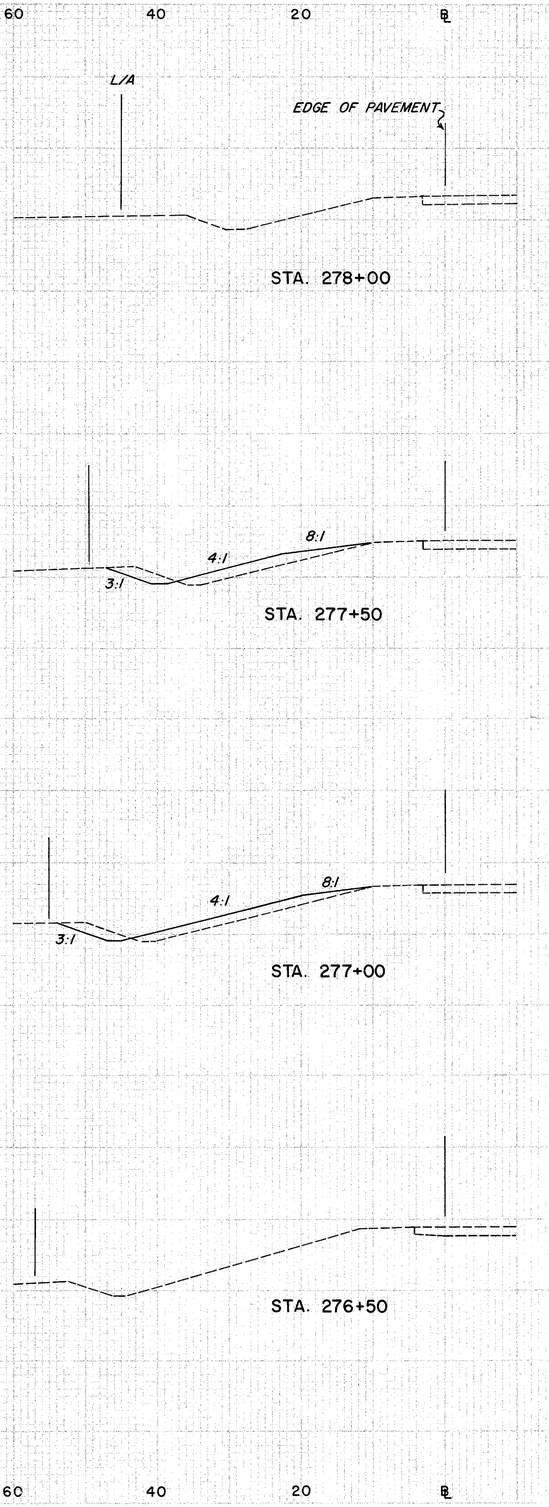

END AREA		VOLUME		SEEDING	
CUT	FILL	CUT	FILL	END WIDTH	SQ. YDS.
0	0				
		10	28		
11	30				
		20	59		
11	34				
		10	31		
0	0				

COMPUTED BY: D.V. 7-80
CHECKED BY : R.J. 8-80

FEDERAL PROJECT	STATE	PROJECT	
S	OHIO		

80
171

LAKE COUNTY
LAK-2-0.00

END AREA		VOLUME	
CUT	FILL	CUT	FILL

RAMP C-2 STA. 276+50 TO STA. 278+00 LT.