SEEDING	
END WIDTH	SQ. YDS.

END AREA		VOLUME		SEEDING	
CUT	FILL	CUT	FILL	END WIDTH	SQ. YDS.
				0	
					117
				42	
					244
				46	
					128
				0	

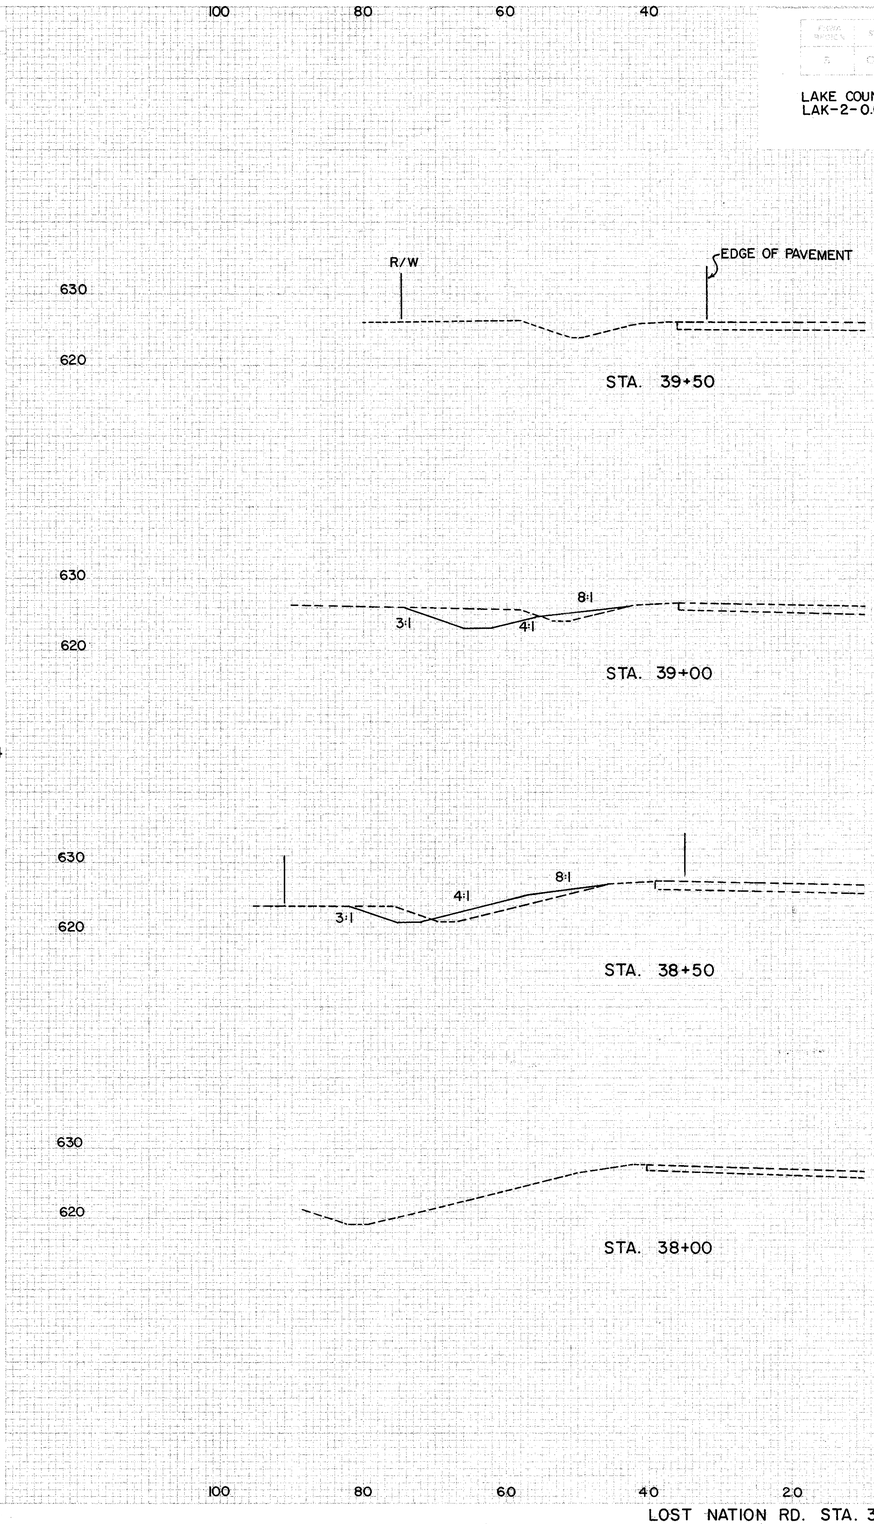

END AREA		VOLUME	
CUT	FILL	CUT	FILL
0	0		
		32	7
35	8		
		44	28
13	22		
		12	20
0	0		

FEDERAL AID PROJECT	STATE	PROJECT	
5	OHIO		

88
171

LAKE COUNTY
LAK-2-0.00

LOST NATION RD. STA. 38+00 TO STA. 39+50 LT.