FHWA REGION	STATE	PROJECT	
5	OHIO		

122
171

LAKE COUNTY
LAK-2-0.00

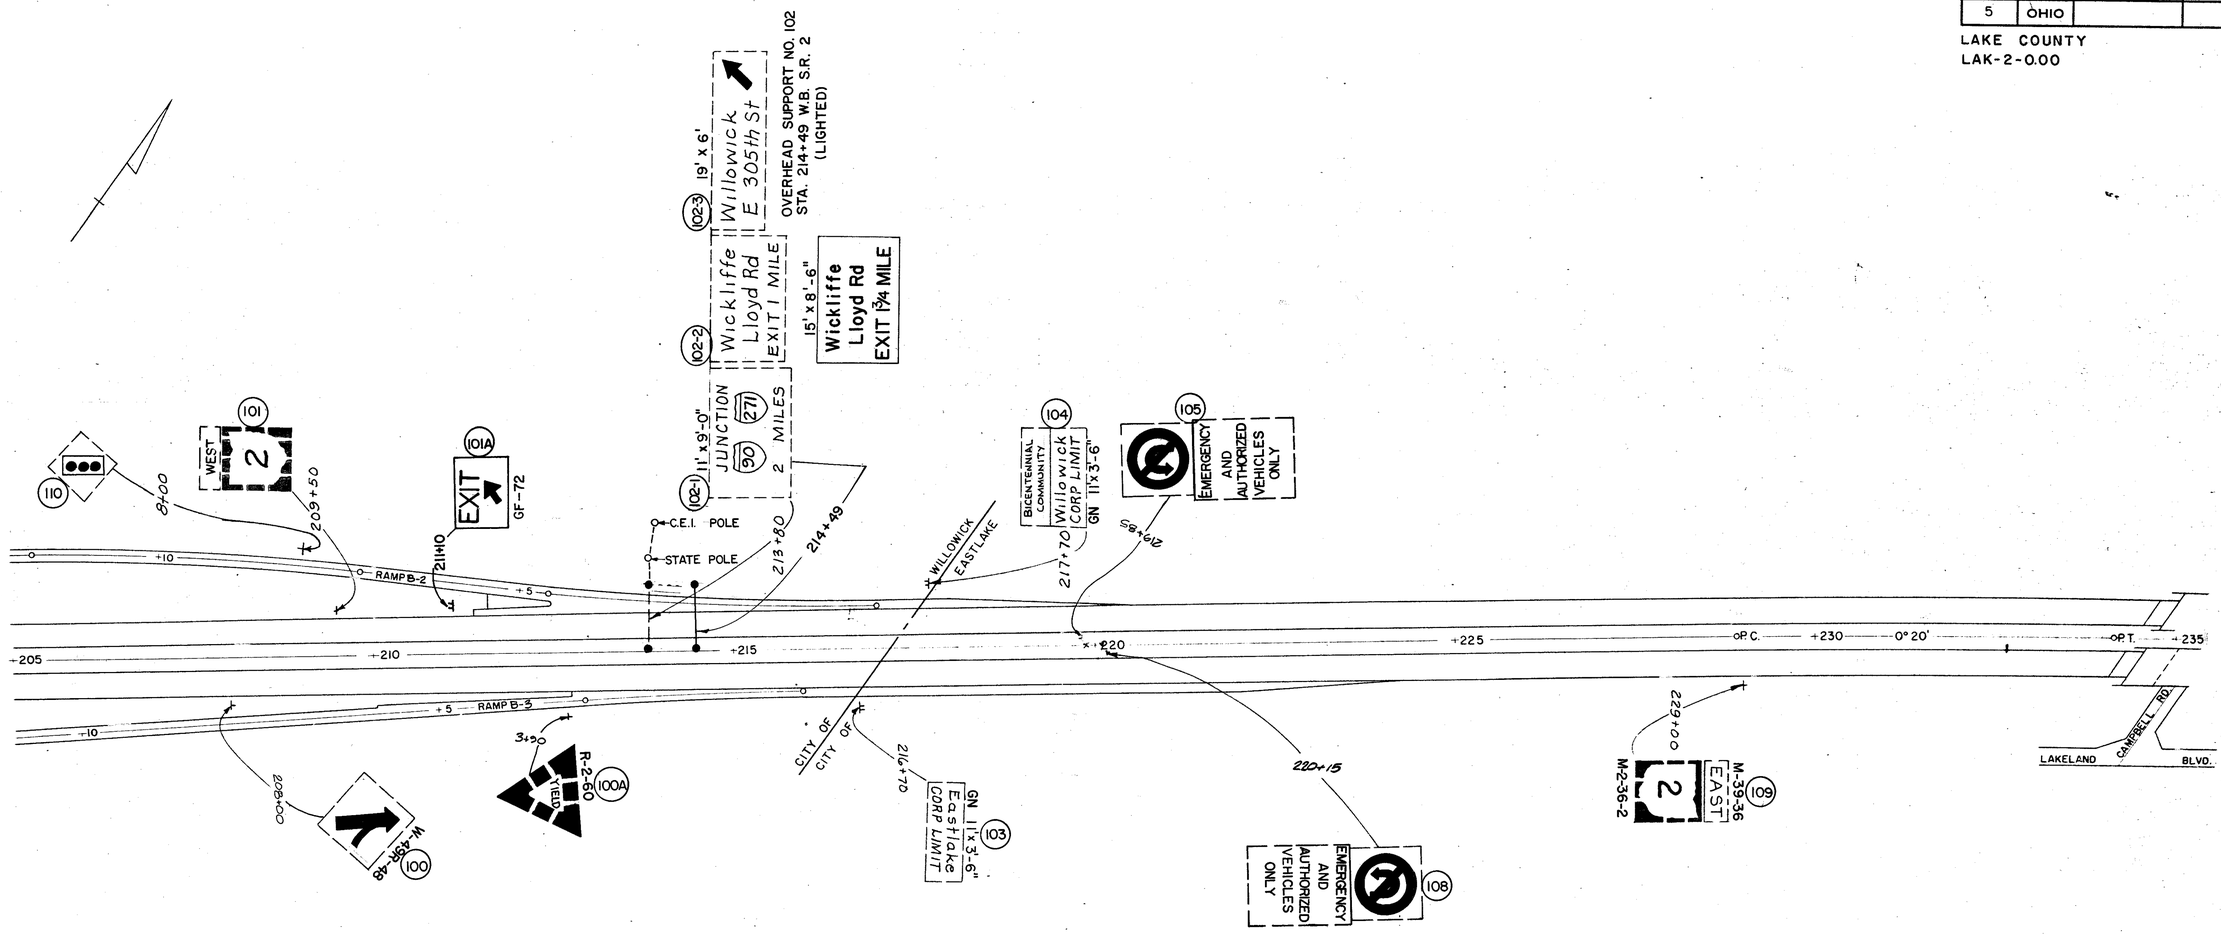

OVERHEAD SIGNING

SUPPORT NUMBER	WORK DESCRIPTION
102	REMOVE AND REERECT EXISTING OVERHEAD SUPPORT AT PROPOSED STATION. SUPPORT SHALL BE MODIFIED AS SHOWN IN THE ELEVATION VIEW. REMOVE EXISTING OVERHEAD SIGNS. ERECT NEW OVERHEAD SIGNS ON RELOCATED OVERHEAD SUPPORT.

Note: Quantities carried to General Summary from sheets 104, 111 & 112

REF. Nos 106 & 107 NOT USED

SEE SHEET No. 118 FOR SIGN LEGEND

205 + 00 — 235 + 00