FHWA REGION	STATE	PROJECT	
5	OHIO		

128
171

LAKE COUNTY

LAK-2-0.00

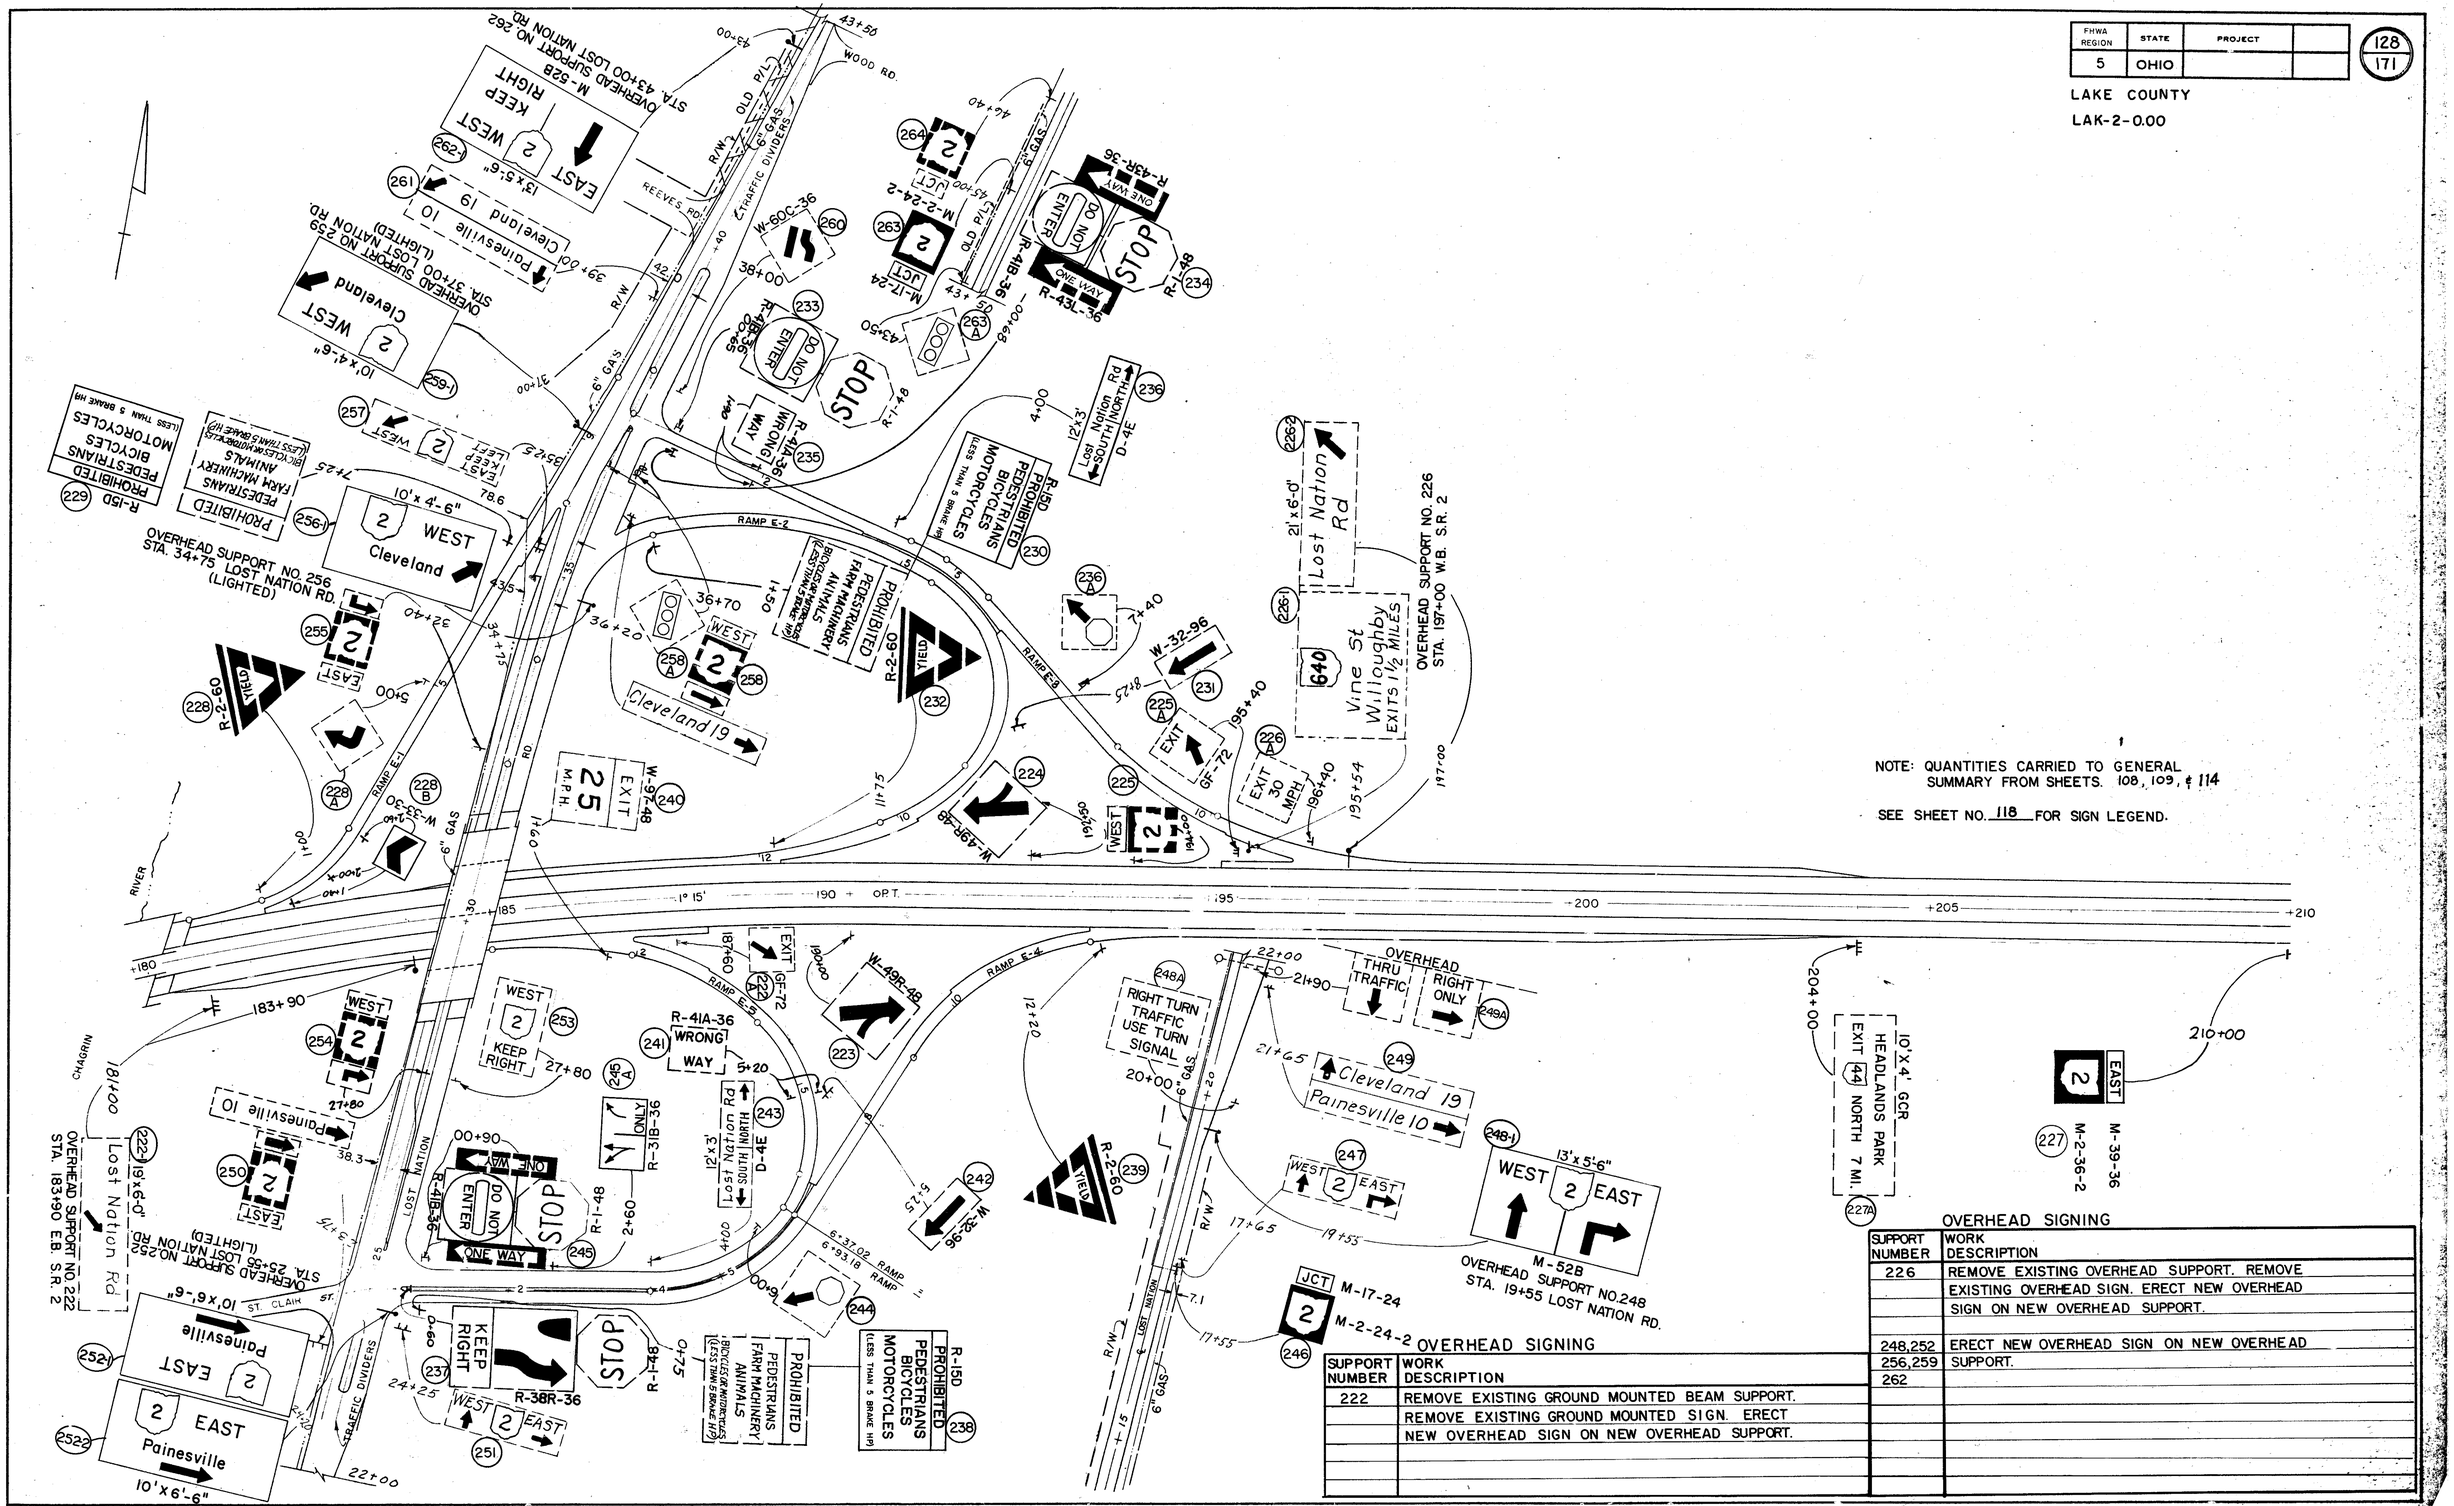

OVERHEAD SIGNING

SUPPORT NUMBER	WORK DESCRIPTION
222	REMOVE EXISTING GROUND MOUNTED BEAM SUPPORT.
	REMOVE EXISTING GROUND MOUNTED SIGN. ERECT
	NEW OVERHEAD SIGN ON NEW OVERHEAD SUPPORT.

OVERHEAD SIGNING

SUPPORT NUMBER	WORK DESCRIPTION
226	REMOVE EXISTING OVERHEAD SUPPORT. REMOVE
	EXISTING OVERHEAD SIGN. ERECT NEW OVERHEAD
	SIGN ON NEW OVERHEAD SUPPORT.
248,252	ERECT NEW OVERHEAD SIGN ON NEW OVERHEAD
256,259	SUPPORT.
262	

180+00 — 210+00