FHWA REGION	STATE	PROJECT	
5	OHIO		

160
171

LAKE COUNTY
LAK-2-0.00

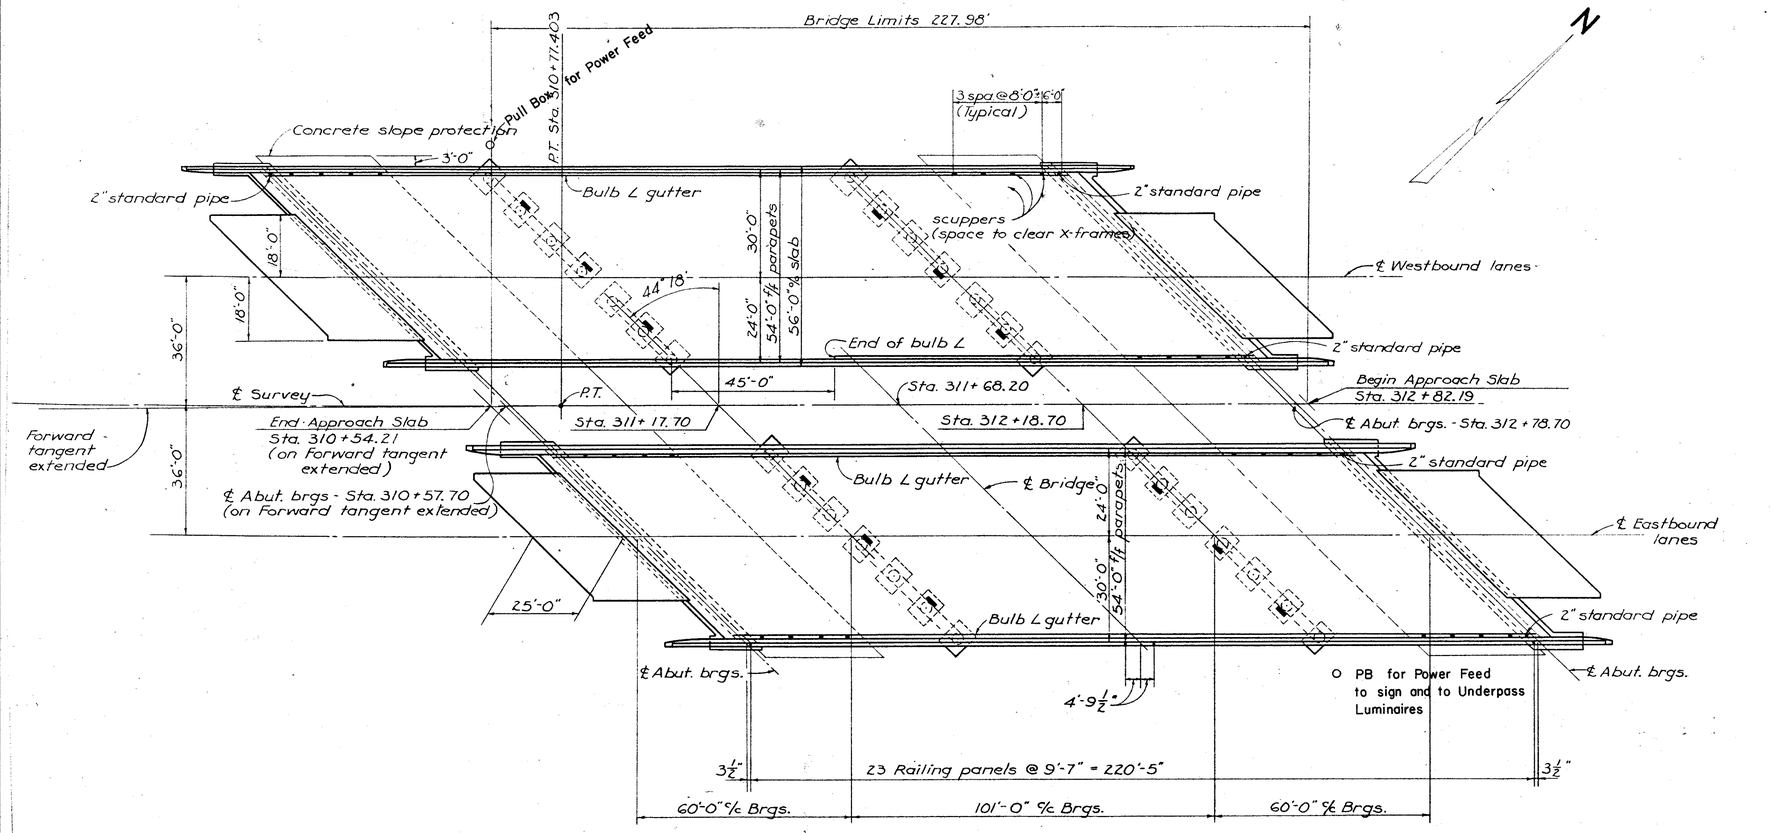

GENERAL PLAN

LAK-2-0399
OVER VINE STREET

▬ UNDERPASS LUMINAIRE
100W HPS

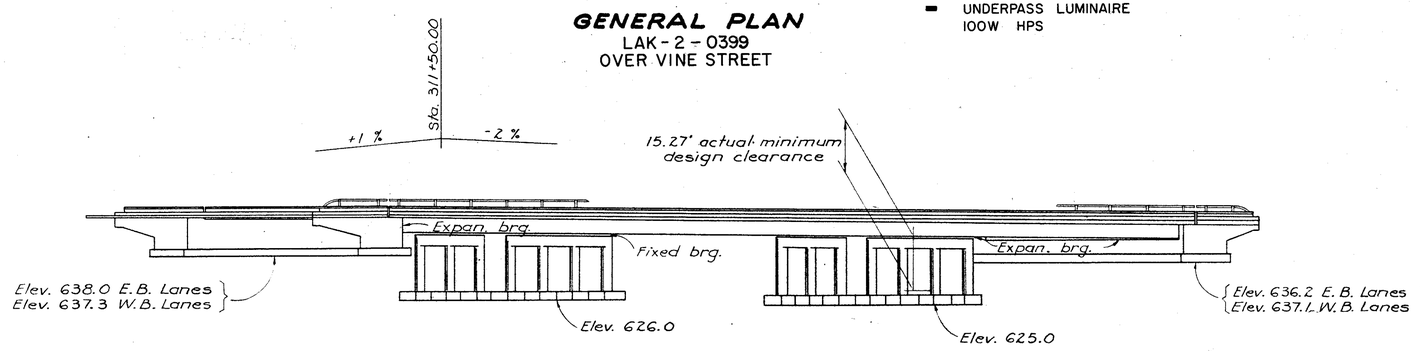

ELEVATION

(Piling not shown)