FED. RD. DIVISION	STATE	PROJECT
2	OHIO	

LAKE COUNTY
LAK. - 2 - 0.00

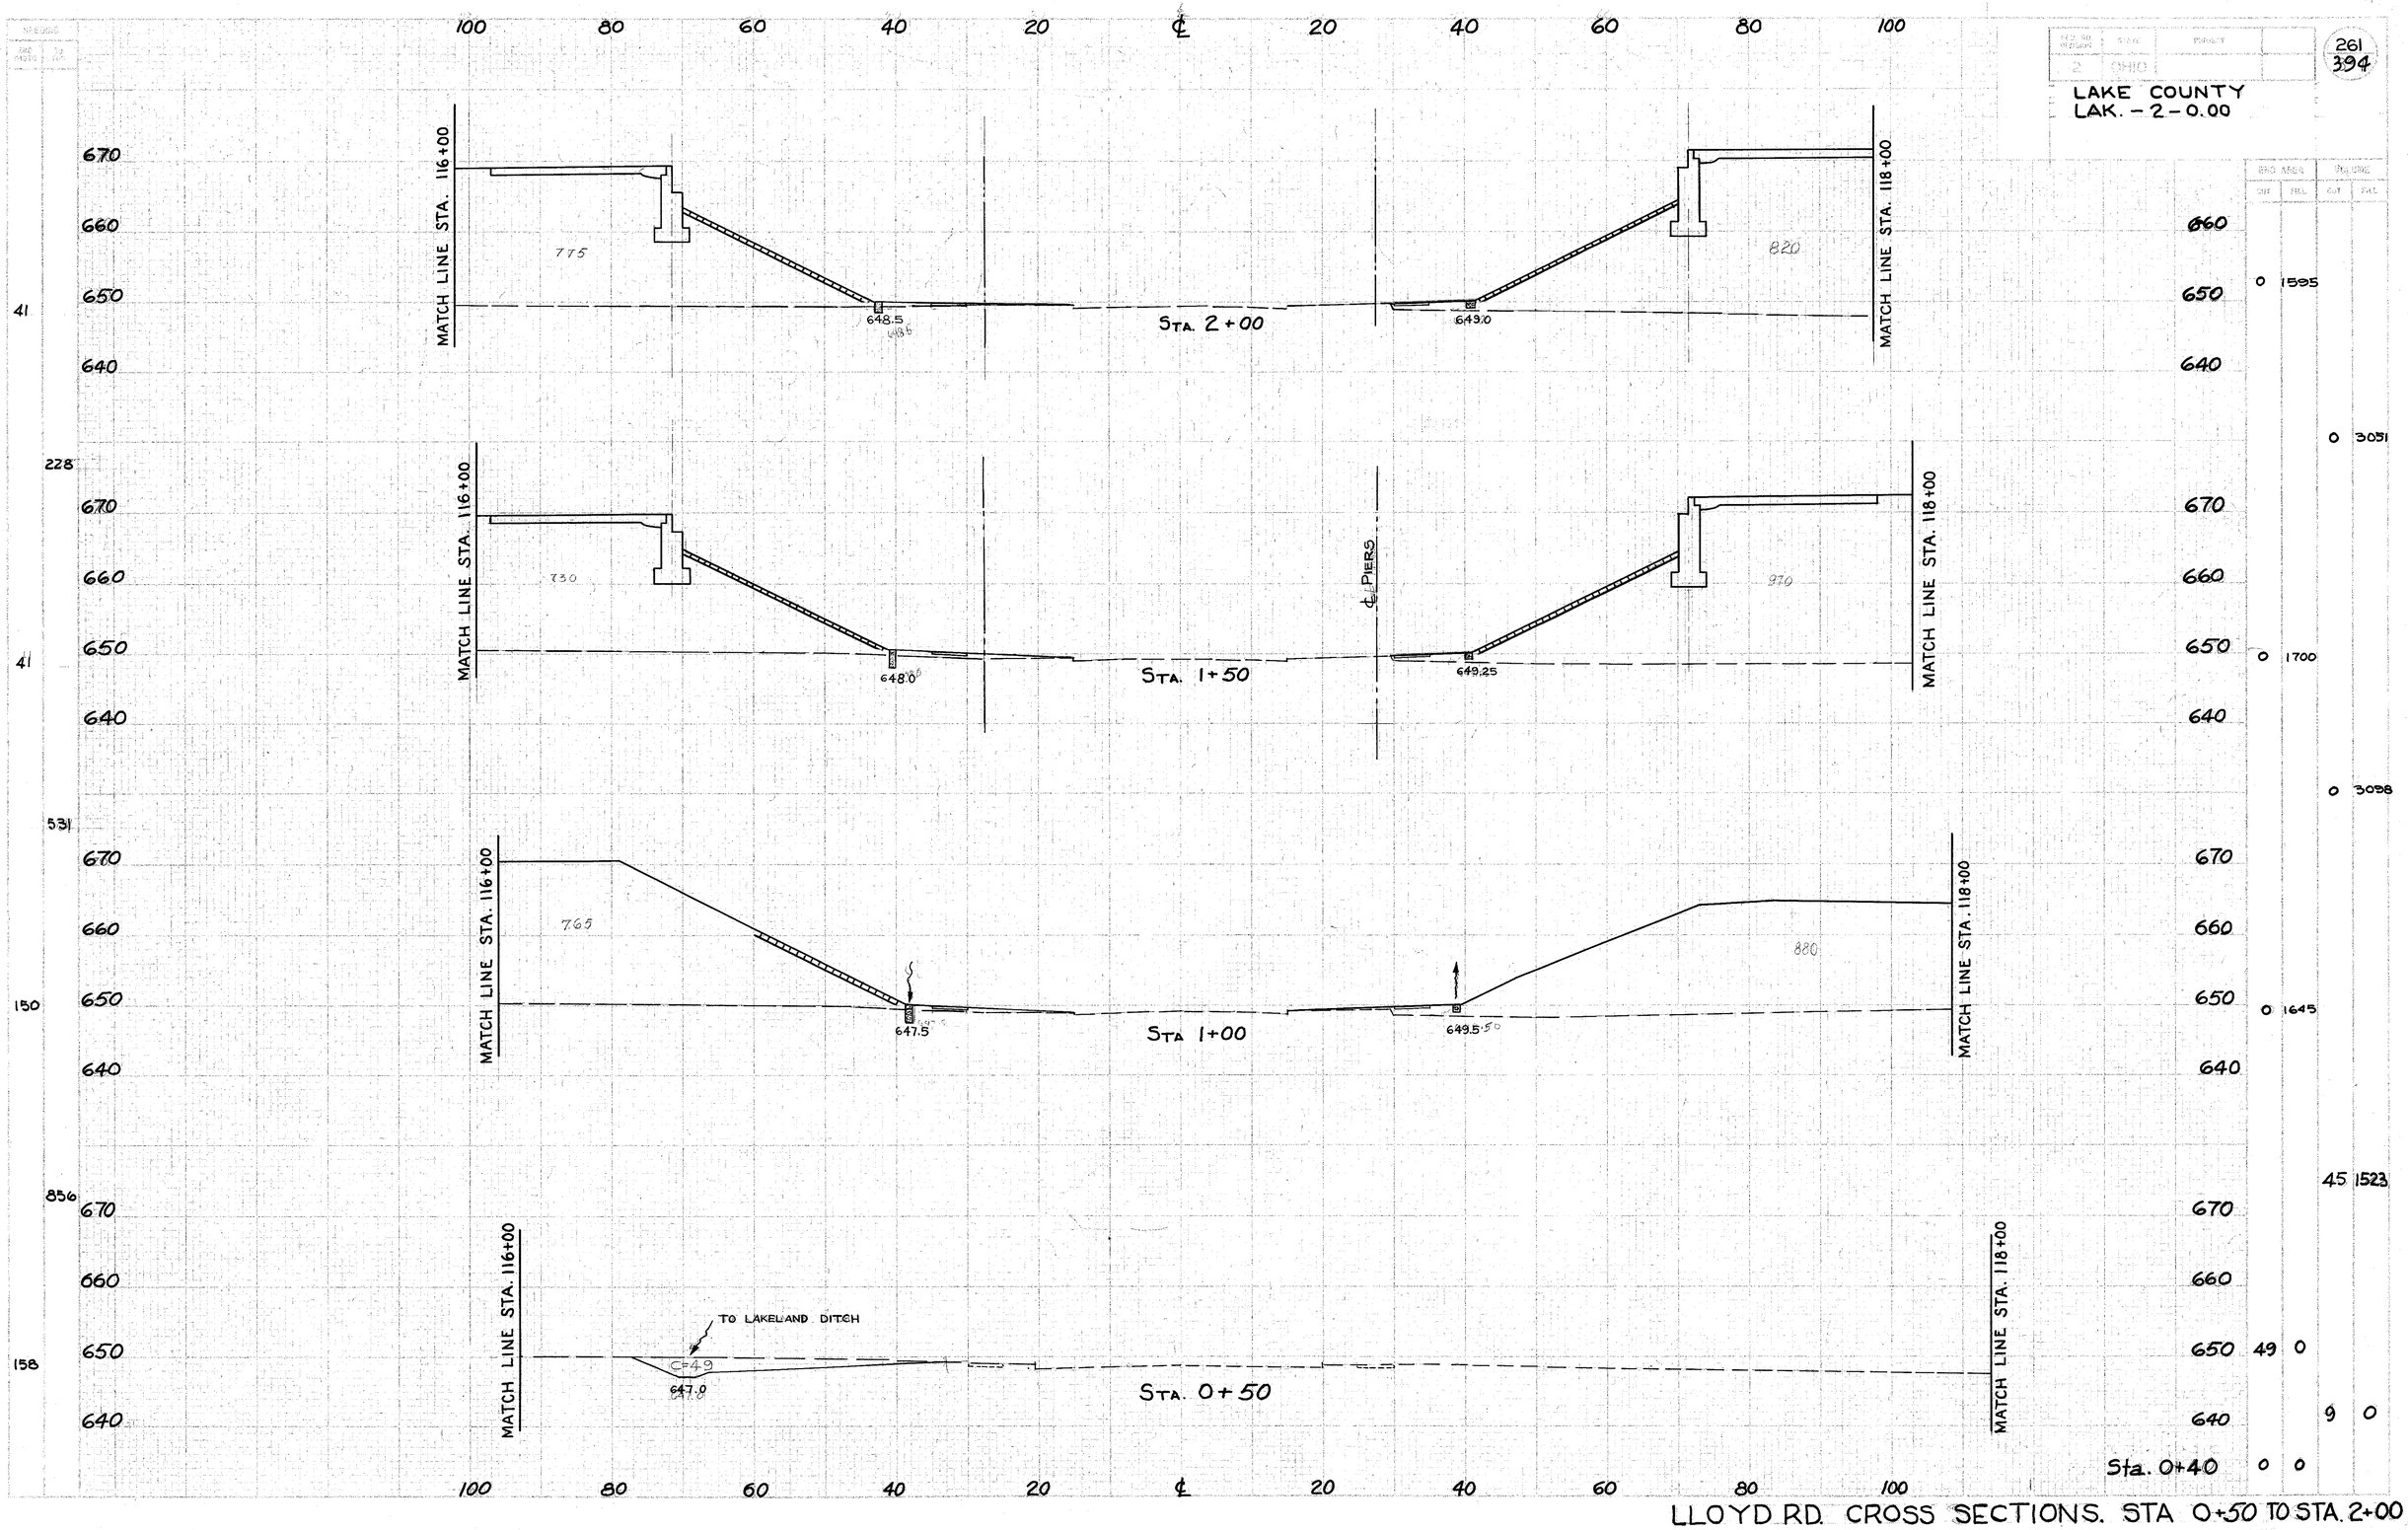

LLOYD RD. CROSS SECTIONS. STA 0+50 TO STA. 2+00