MICROFILMED
SEP 17 1986

FED. RD. DIVISION	STATE	PROJECT	
2	OHIO		

327
394

LAK-2-0.00

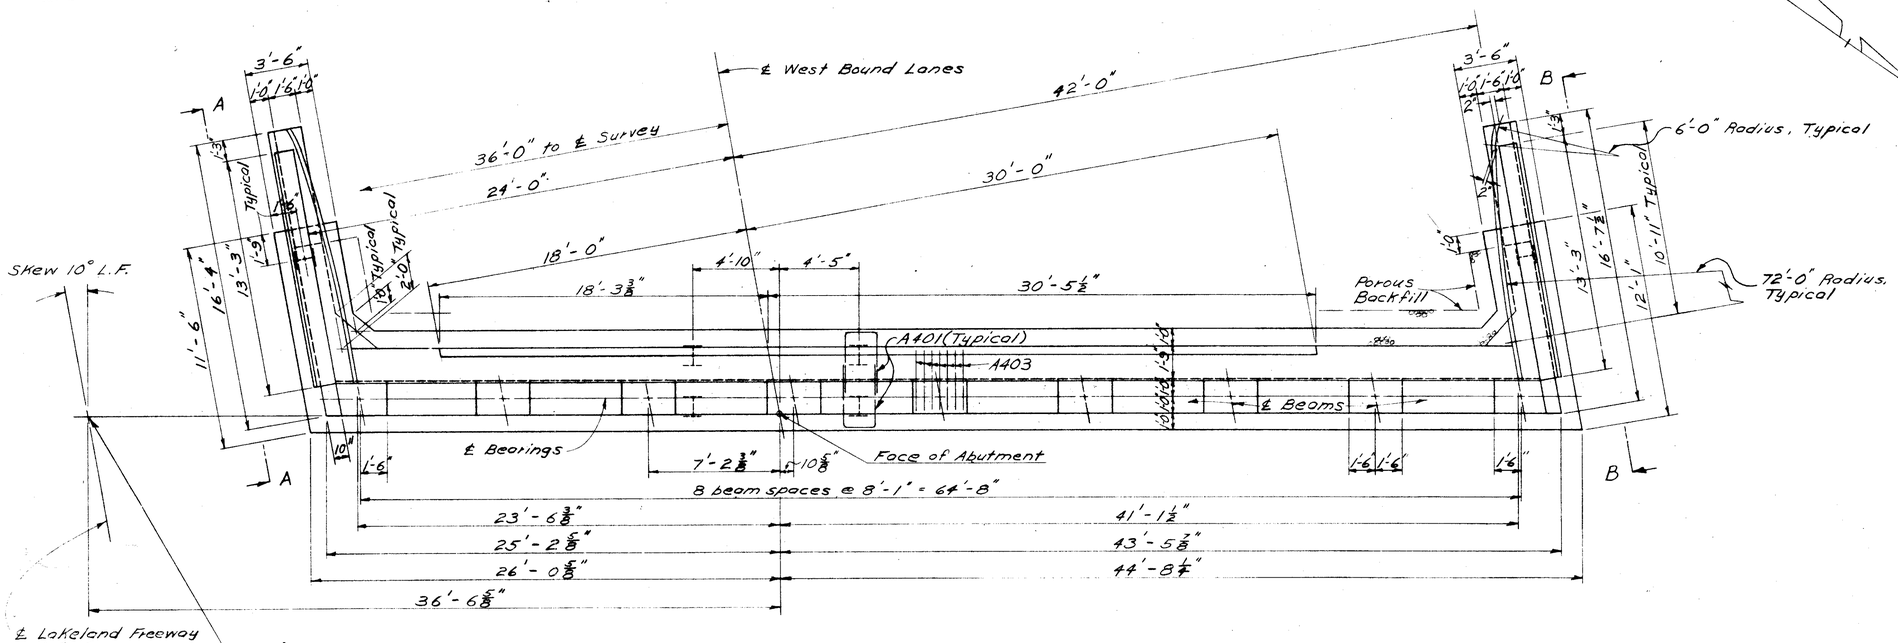

℄ Lakeland Freeway and ℄ Survey

Sta. 129+17.02
Face of Abutment

PLAN

See Sheet No. 330 for Views A-A & B-B
See Sheet No. 330 for Guard Rail details

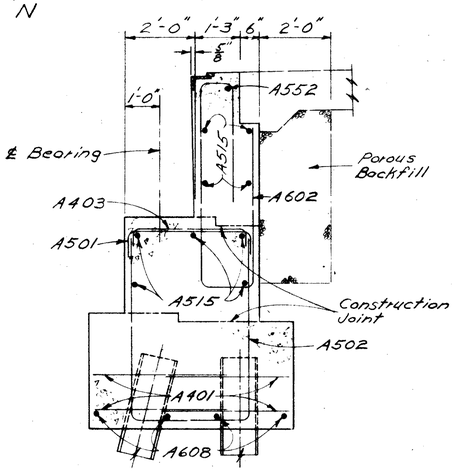

SECTION D-D

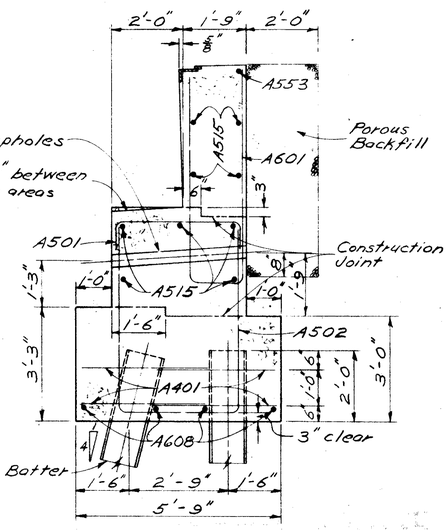

SECTION C-C

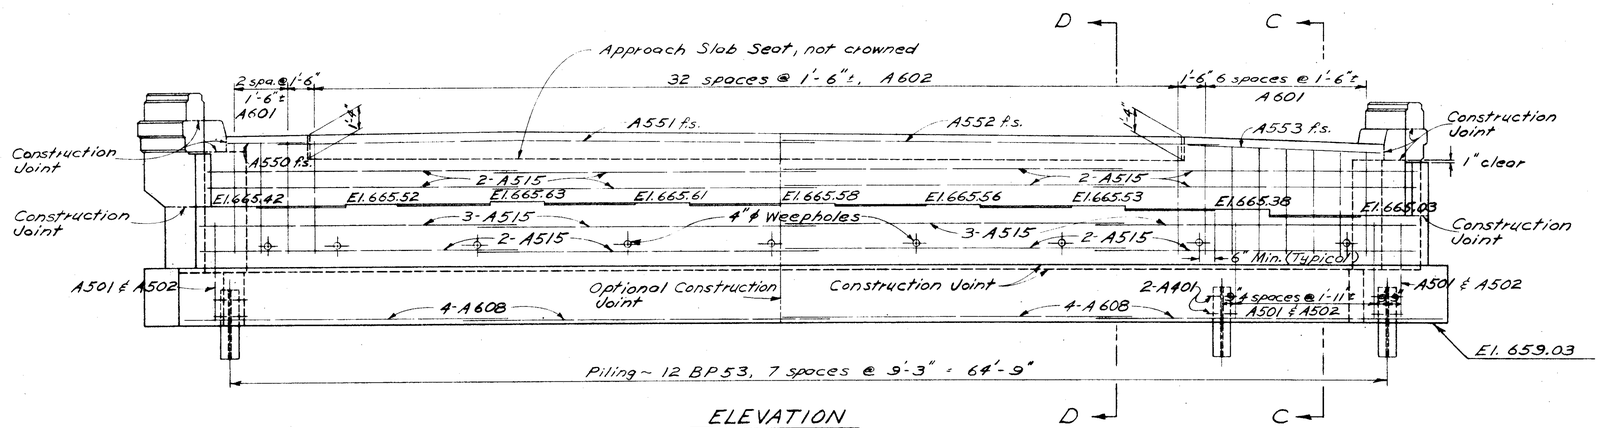

ELEVATION

STATE OF OHIO
DEPARTMENT OF HIGHWAYS
DIVISION OF DESIGN AND CONSTRUCTION
BUREAU OF BRIDGES

REAR ABUTMENT DETAILS WEST BOUND LANES

BRIDGE NO. LAK-2-0057 L & R
OVER RAMP
LAKE COUNTY Sta. 129+13.72
130+79.28

DESIGNED	DRAWN	TRACED	CHECKED	REVIEWED	DATE	REVISED
E.B.L.	E.B.L.		R.H.N.	B.F.G.	11-19-58	