MICROFILMED
SEP 18 1986

FED. RD. DIVISION	STATE	PROJECT	
2	OHIO		

353
394

LAK-2-0.00

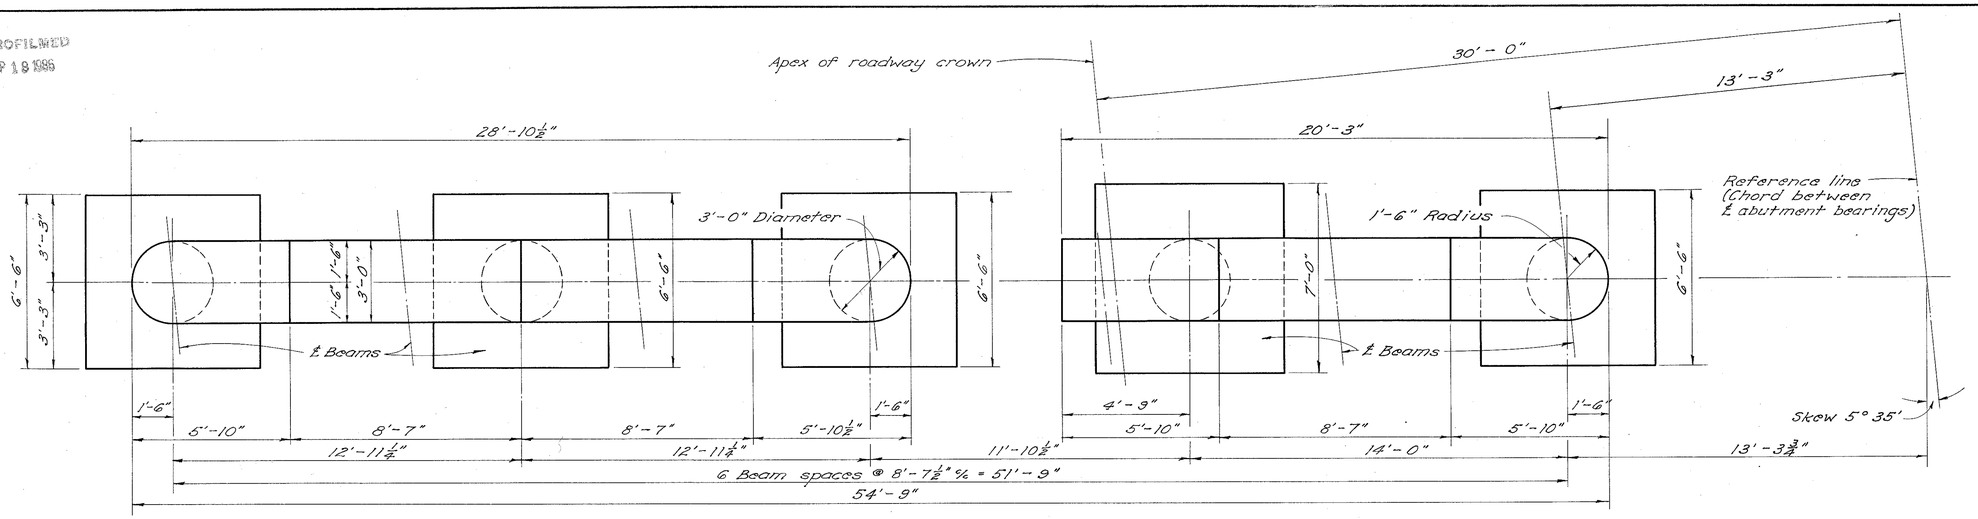

PLAN

TABLE OF ELEVATIONS										
POINT	A	B	C	D	E	F	G	H	J	K
REAR PIER	664.69	664.82	664.96	665.09	665.22	665.10	664.97	661.19	638.3	639.6
FWD. PIER	664.60	664.73	664.87	665.00	665.14	665.02	664.89	661.10	638.2	638.2

SPECIAL CARE shall be taken placing reinforcing steel in caps so that it will not interfere with the drilling of anchor bolt holes.

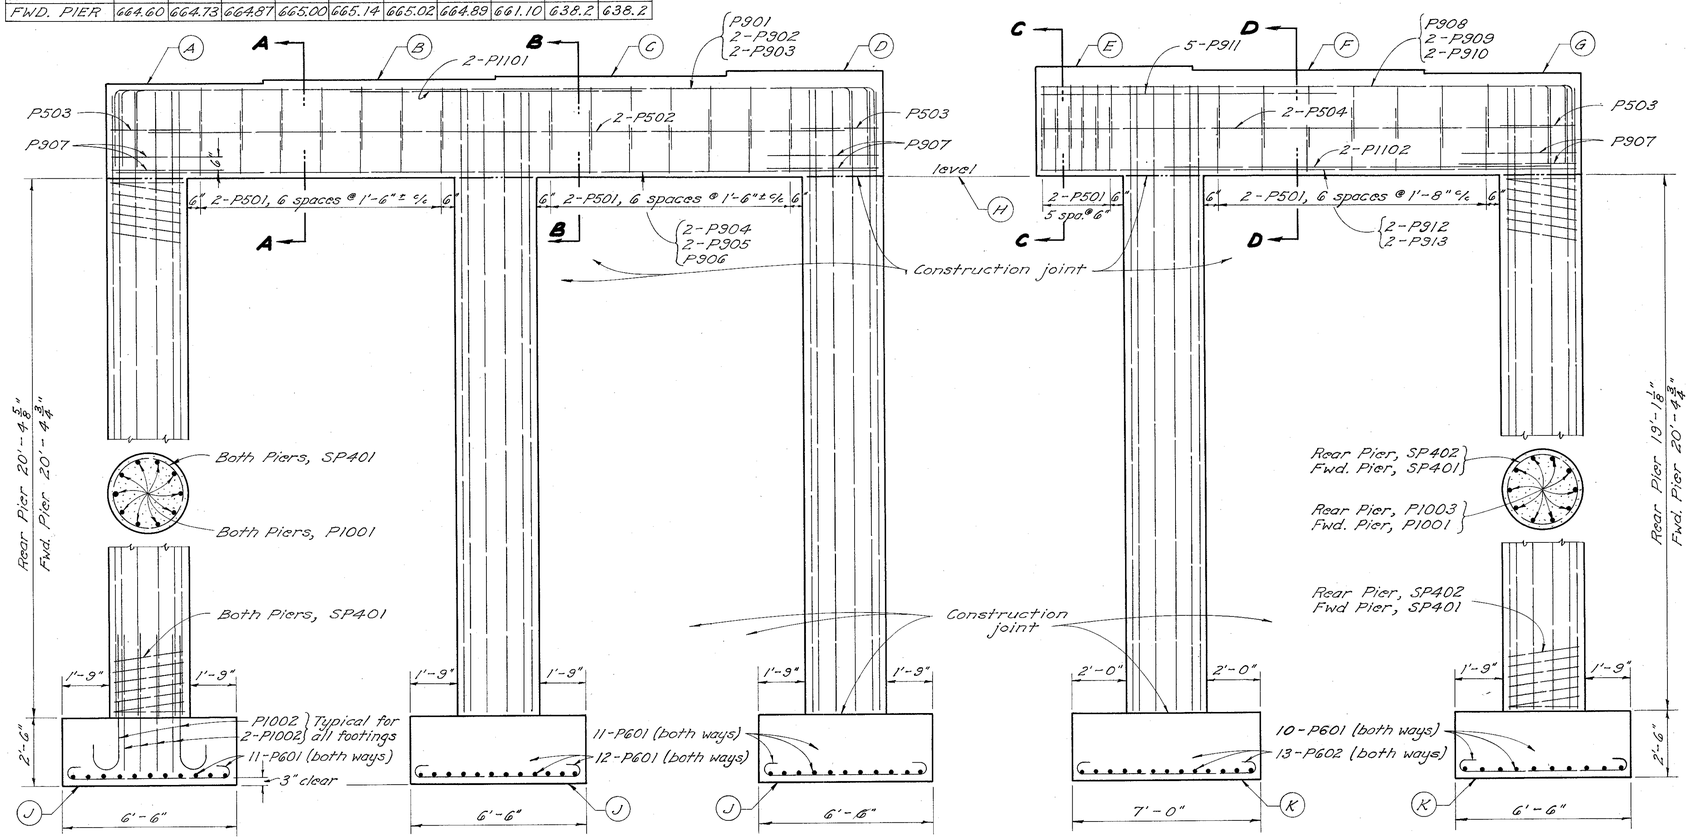

ELEVATION

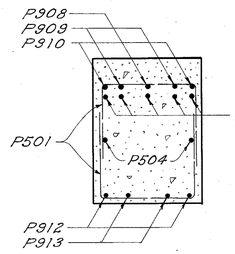

SECTION C-C

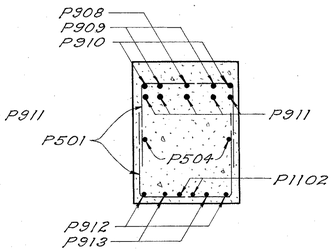

SECTION D-D

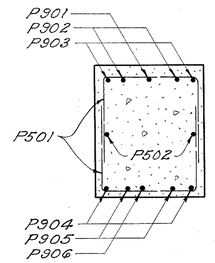

SECTION A-A

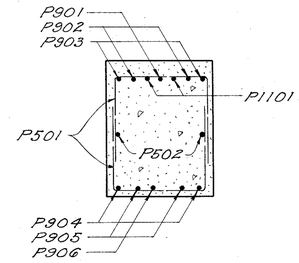

SECTION B-B

STATE OF OHIO
DEPARTMENT OF HIGHWAYS
DIVISION OF DESIGN AND CONSTRUCTION
BUREAU OF BRIDGES

PIER DETAILS
WEST BOUND LANES
BRIDGE NO. LAK-2-0181 L℄R
OVER RUSH ROAD

LAKE COUNTY — STA. 195+14.24 — 196+79.26

DESIGNED	DRAWN	TRACED	CHECKED	REVIEWED	DATE	REVISED
DGM	DGM	proof	CPM	BFG		