MICROFILMED
SEP 18 1958

FED. RD. DIVISION	STATE	PROJECT	
2	OHIO		

389/394

LAK-2-0.00

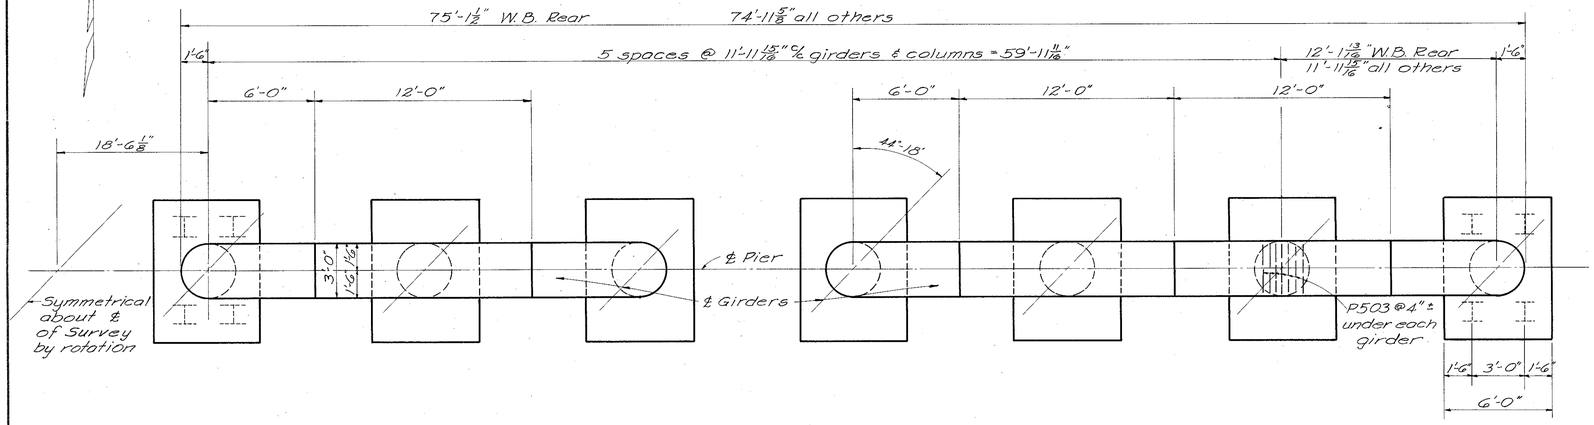

PIER PLAN

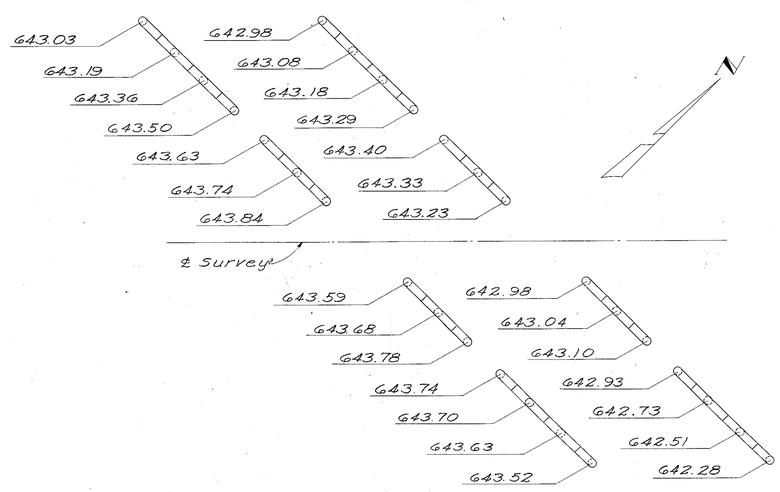

ELEVATIONS AT THE BRIDGE SEAT

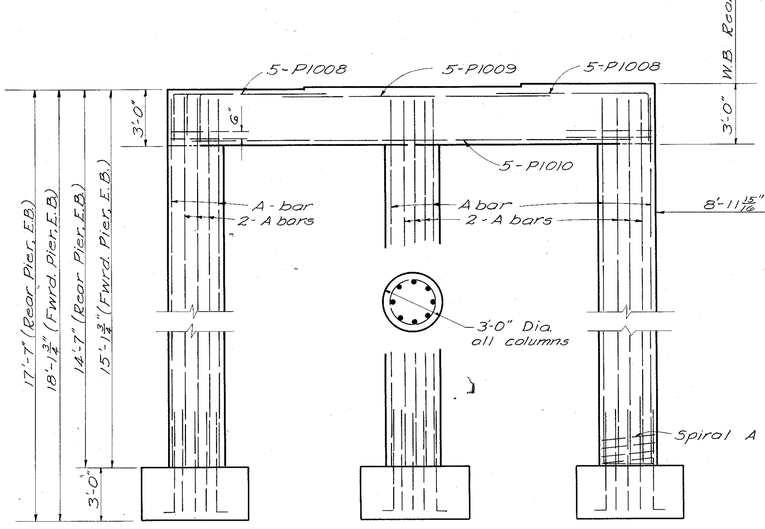

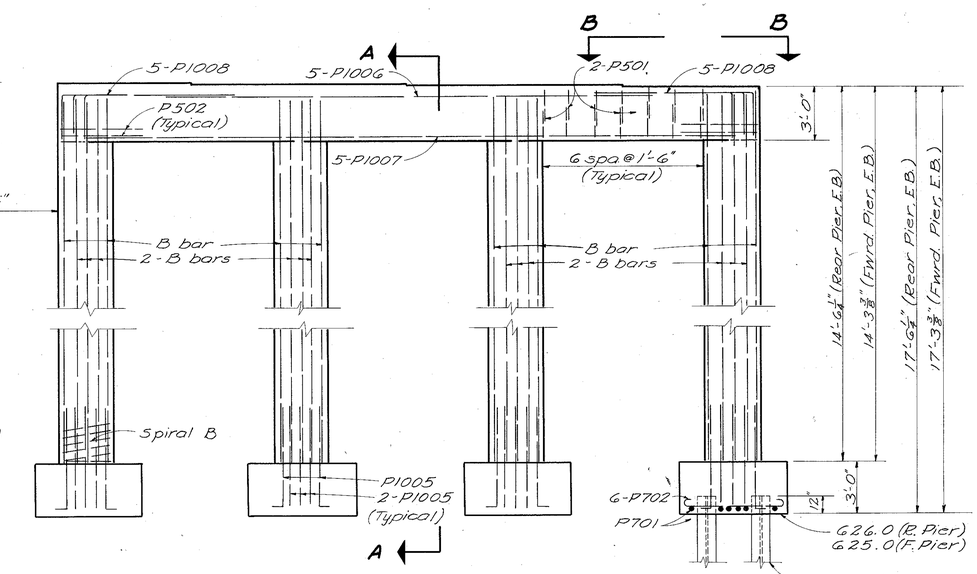

PIER ELEVATION
All piling 12 BP 53

PIER	A BAR	B BAR	Spirol A	Spirol B
E.B. REAR	P1002	P1002	SP402	SP402
W.B. REAR	P1002	P1001	SP402	SP401
E.B. FWD.	P1003	P1011	SP403	SP405
W.B. FWD.	P1004	P1003	SP404	SP403

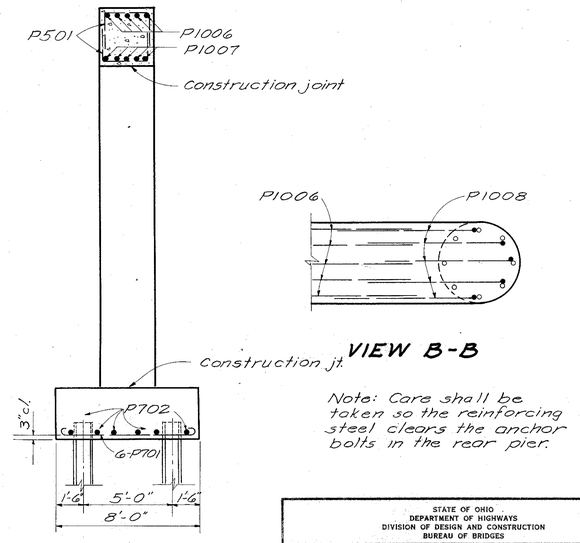

VIEW B-B

Note: Care shall be taken so the reinforcing steel clears the anchor bolts in the rear pier.

SECTION A-A

STATE OF OHIO
DEPARTMENT OF HIGHWAYS
DIVISION OF DESIGN AND CONSTRUCTION
BUREAU OF BRIDGES

PIER DETAILS
BRIDGE No. LAK-2-0401 L&R
OVER VINE STREET

LAKE COUNTY — STA 310+54.21, 312+82.19

DESIGNED	DRAWN	TRACED	CHECKED	REVIEWED	DATE	REVISED
RHN	RHN	Parker	Ray	BFG A.S.H.	12-31-58	