UNDERDECK LIGHTING PLAN

BRIDGE NO. LAK.-2-0181 @ RUSH ROAD & S.R. 2

NO SCALE

FED. RD. DIVISION	STATE	PROJECT	
2	OHIO		

15
18

LAKE COUNTY
LAK.-2-0.01

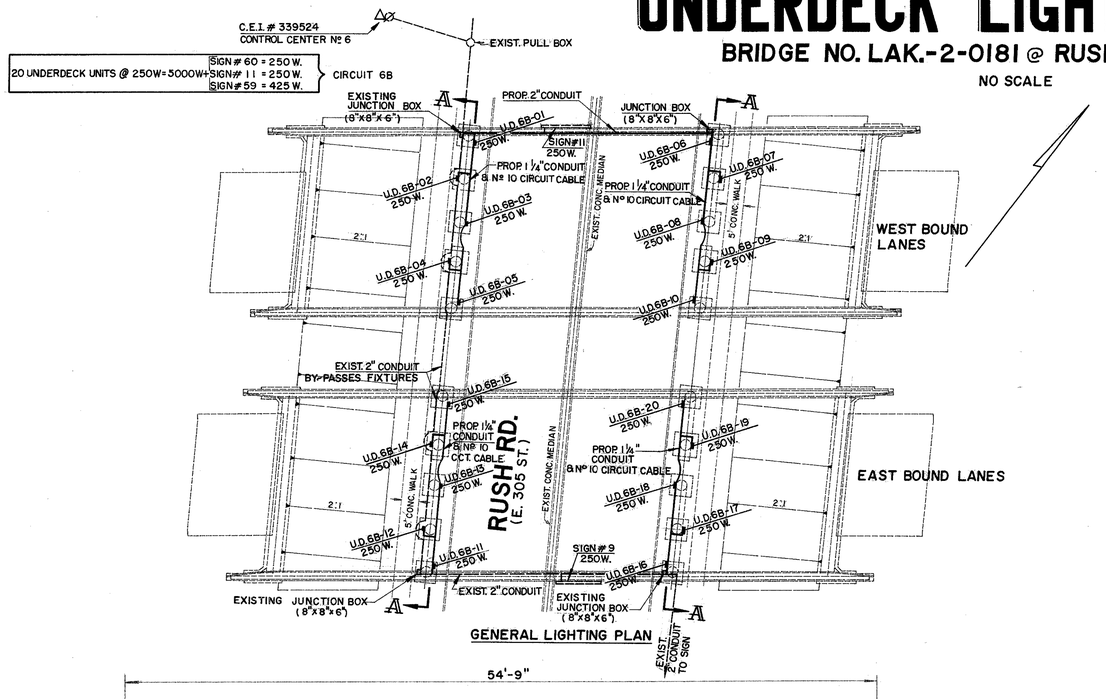

GENERAL LIGHTING PLAN

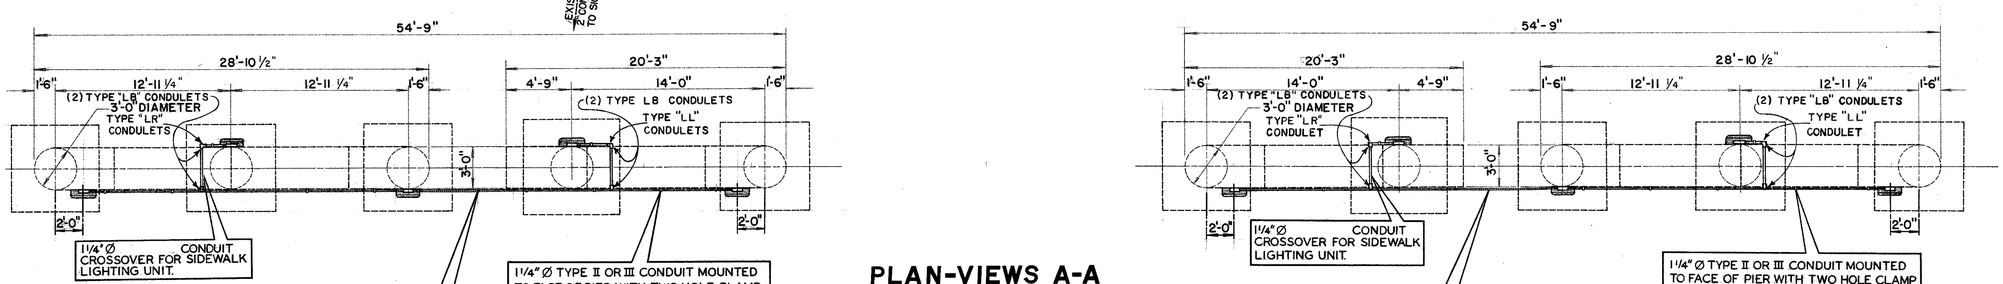

PLAN-VIEWS A-A

ELEVATION-VIEWS A-A

UNDERDECK LIGHTING PLAN- BRIDGE NO. LAK-2-0181 @ RUSH ROAD & LAKELAND FREEWAY (S.R. 2)