FED. RD. DIVISION	STATE	PROJECT	
2	OHIO		

LAK-2-0.02

13
141

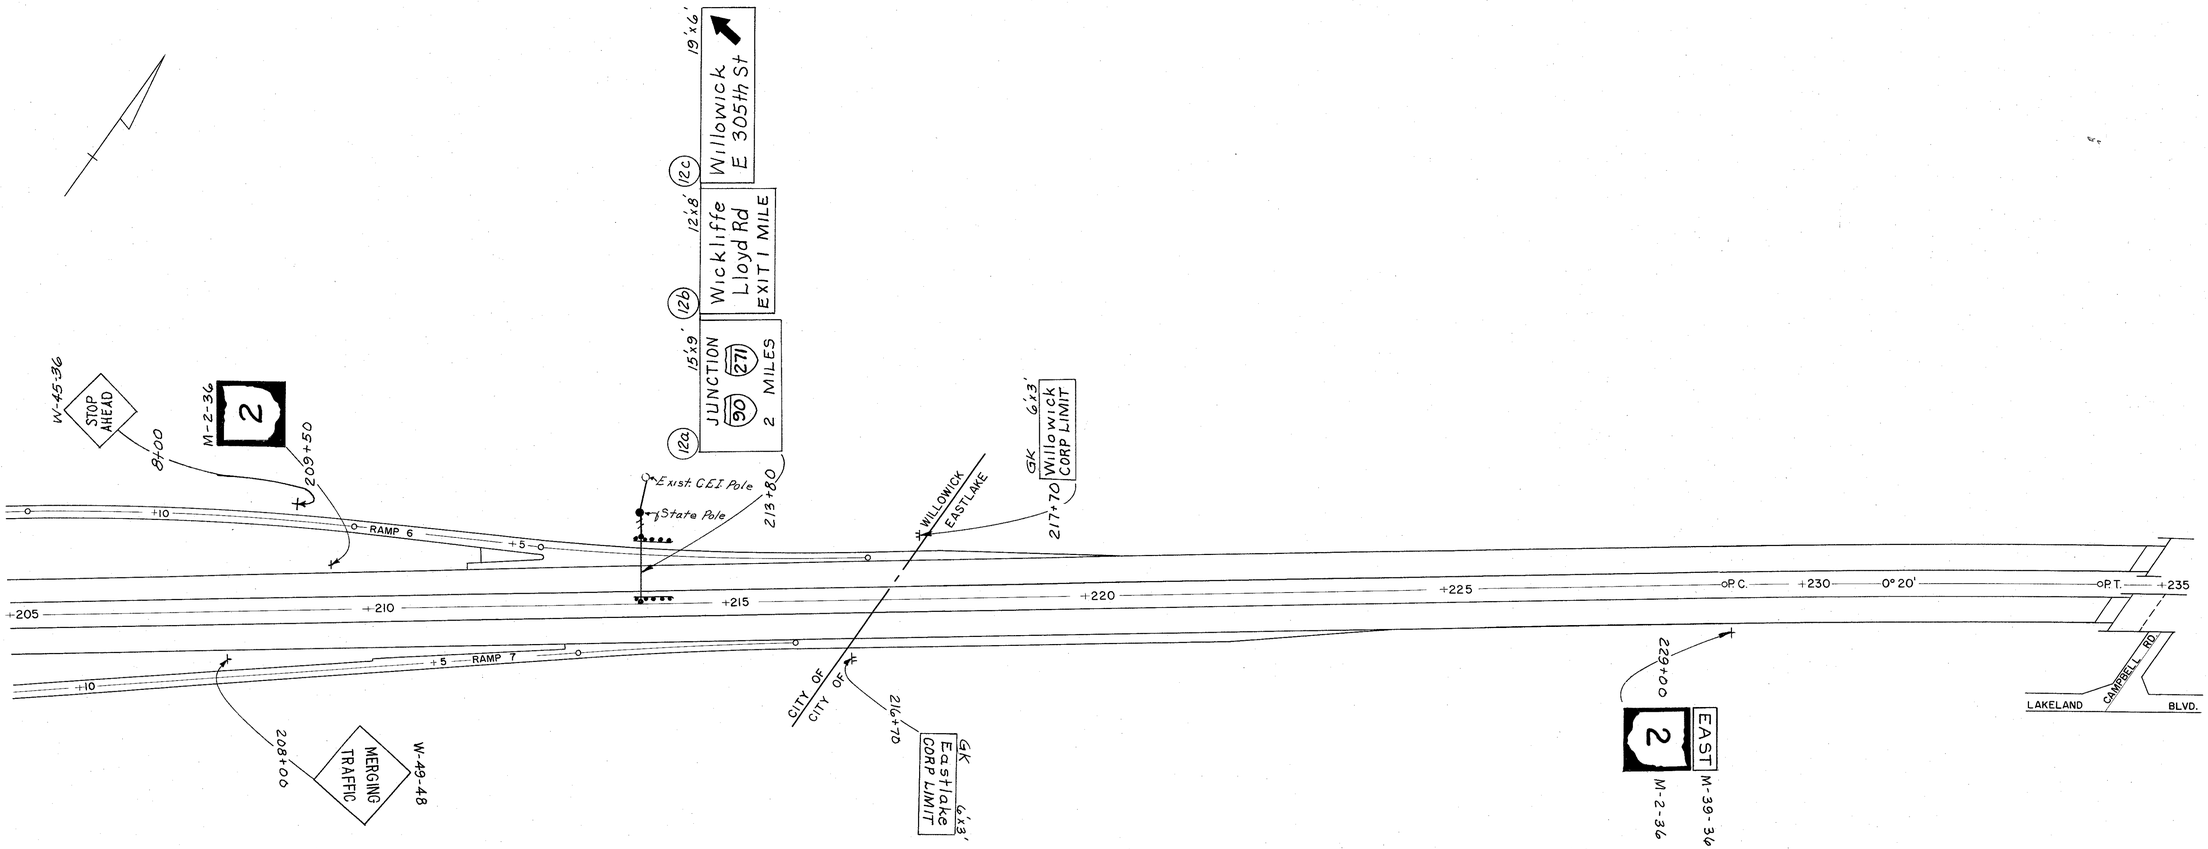

Note: Quantities carried to General Summary from Sheets 14, 53, 54

205+00 — 235+00