TRAFFIC CONTROL

FHWA REGION	STATE	PROJECT	
5	OHIO		

21
39

LAKE COUNTY
LAK - 2/91-0.31/4.56

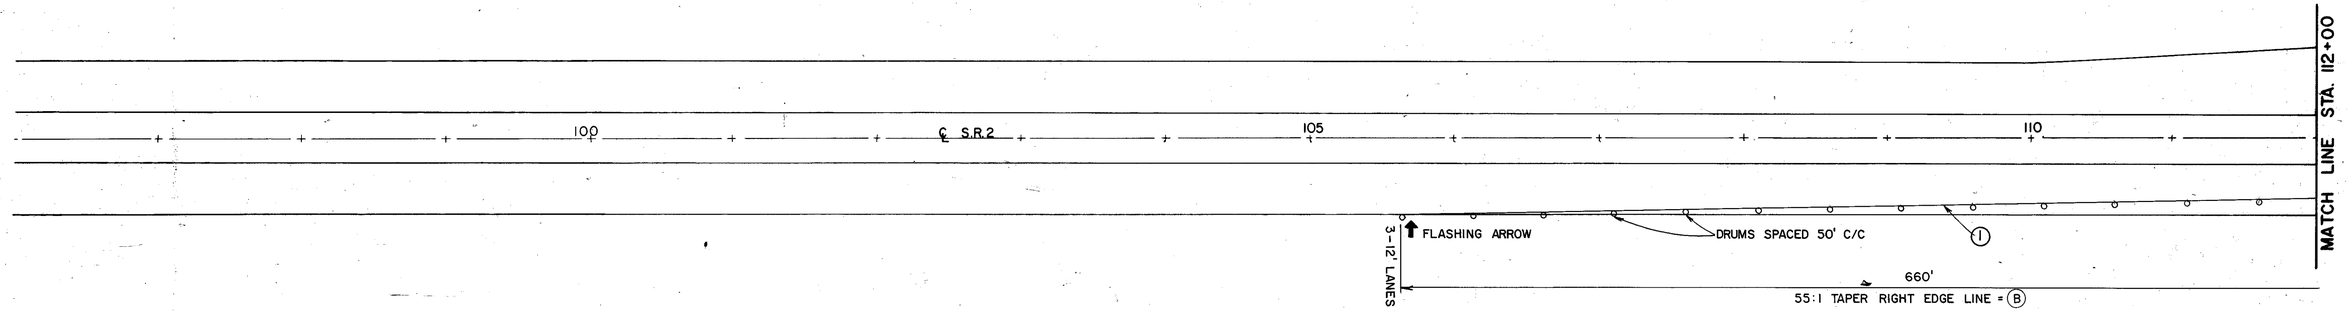

FOR TEMPORARY PAVEMENT MARKING LEGEND
SEE SHEET Nº 20.

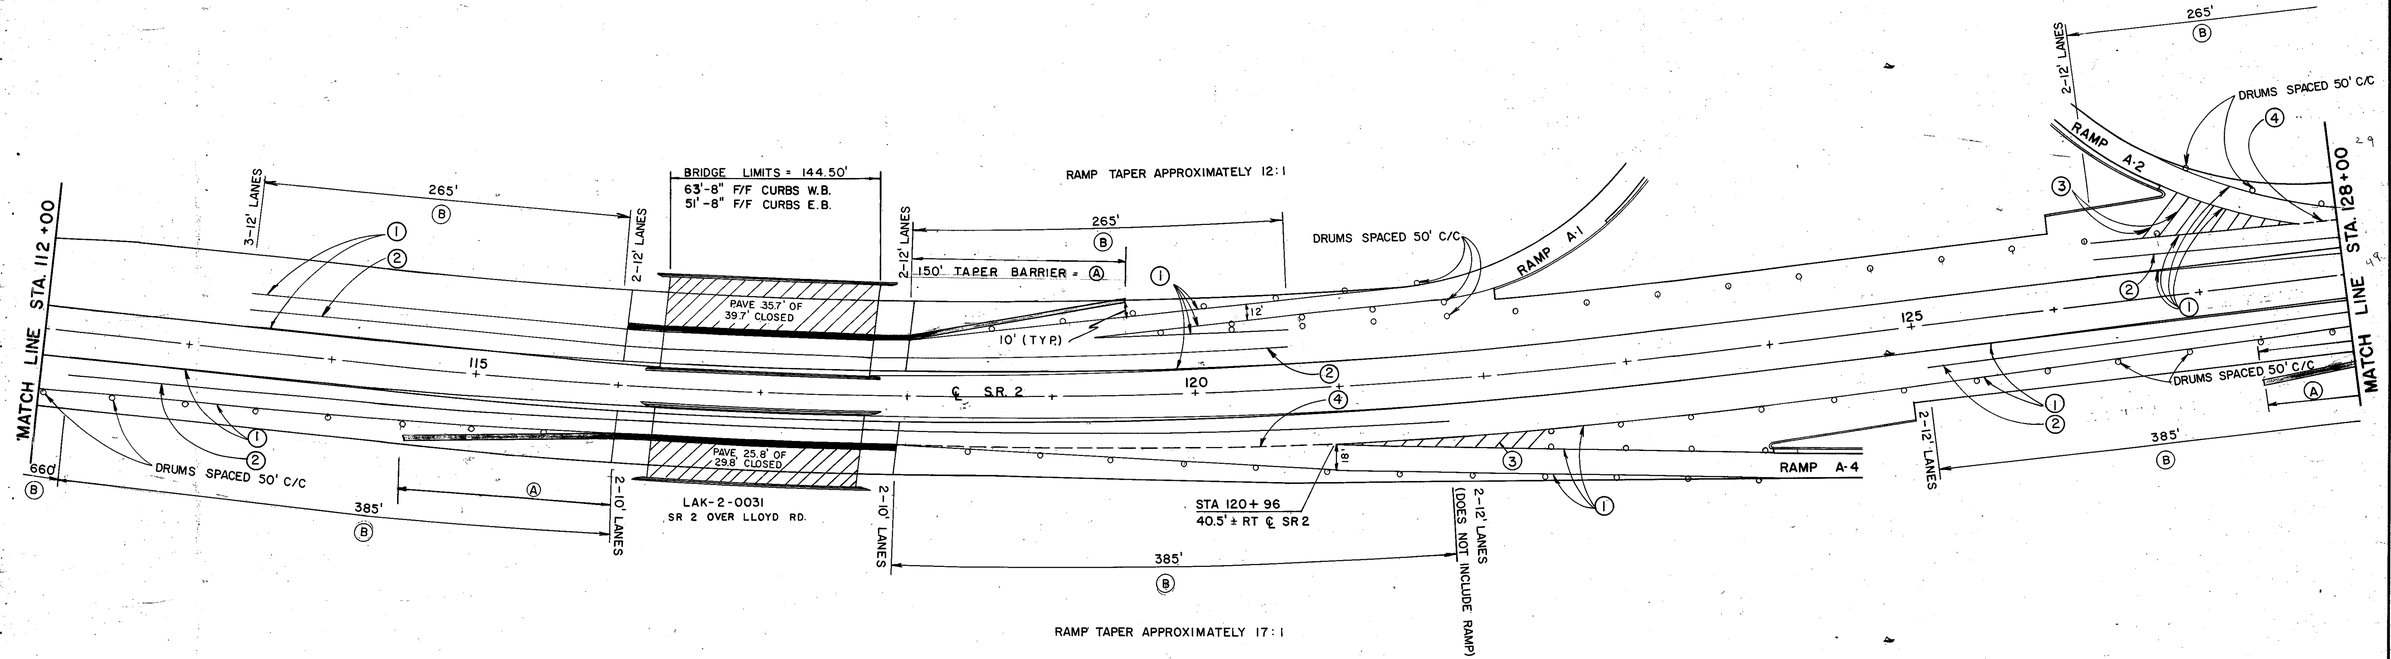

PHASE B

TRAFFIC CONTROL