CALC. BY DATE	LAKE COUNTY LAK-2-(1.80 L&R) (3.63 L & R) (5.42) (10.29)	OHIO FHWA REGION	14 113
CHKD. BY DATE			

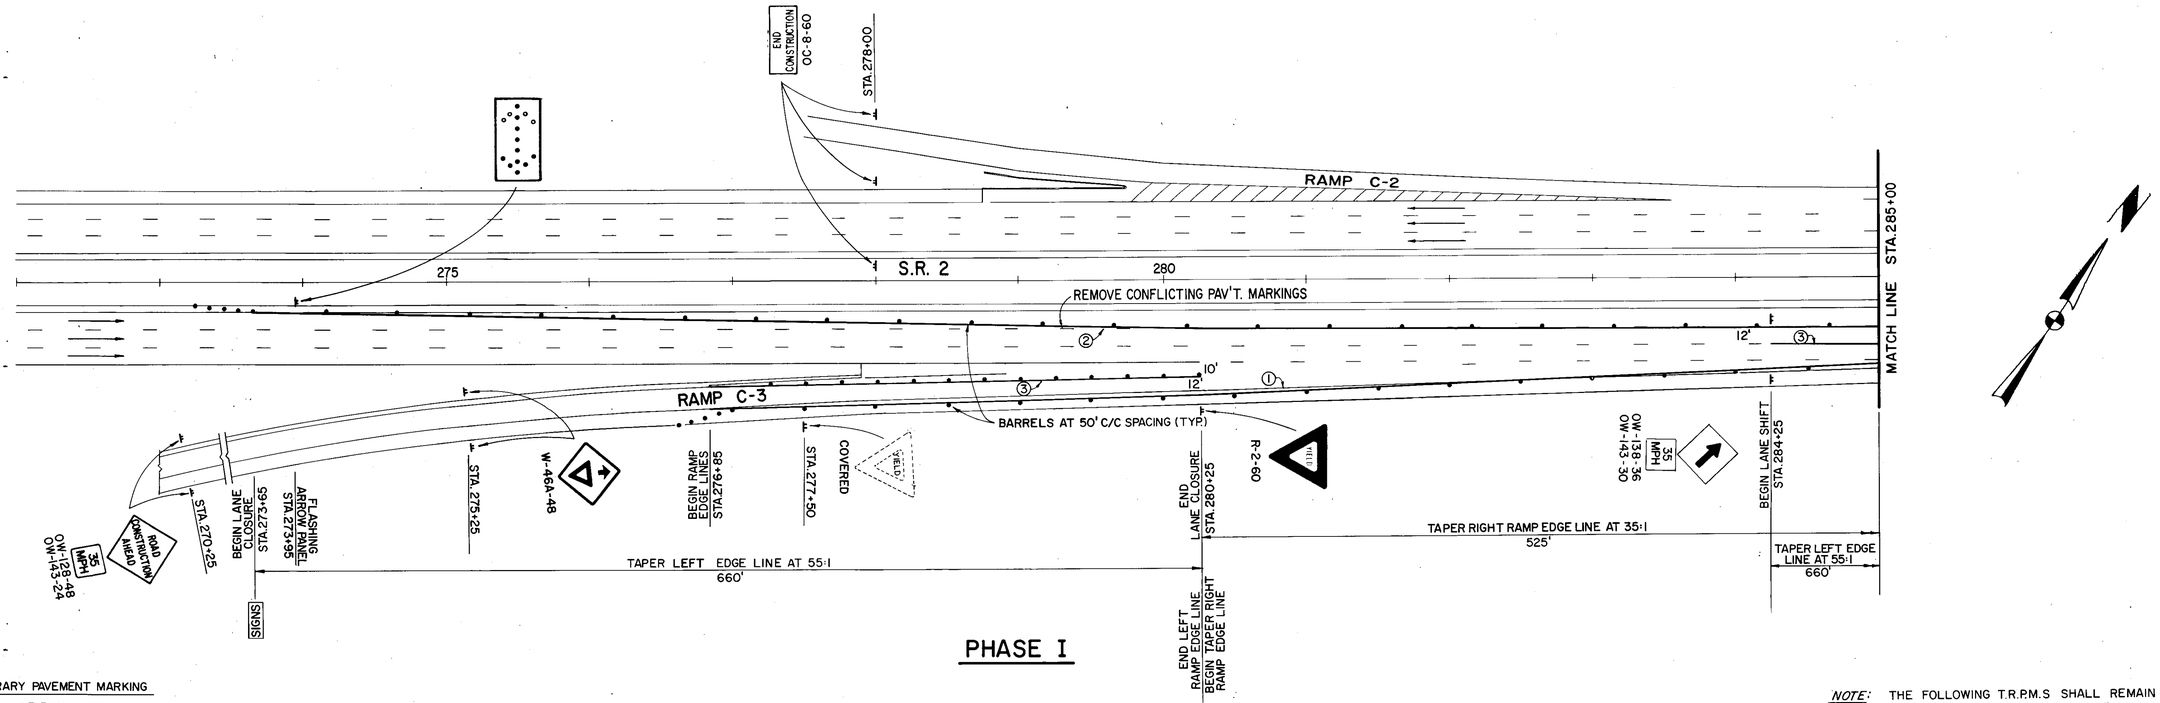

PHASE I

TEMPORARY PAVEMENT MARKING

① - 4" WHITE EDGE LINE
② - 4" YELLOW EDGE LINE
③ - 4" WHITE CHANNELIZING LINE
④ - 4" WHITE LANE LINE

FOR ADVANCE WARNING SIGNS
SEE SHEET NUMBER 5

NOTE: THE FOLLOWING T.R.P.M.S SHALL REMAIN IN PLACE FOR USE DURING PHASE II:

① - LEFT EDGE LINE & NORTHERLY LANE LINE – STA. 269+95 TO STA. 273+65 (R)

② – SOUTHERLY LANE LINE – STA. 269+95 TO STA. 273+45 (R)

③ - RIGHT EDGE LINE – STA. 296+65 TO STA. 273+10 (R)

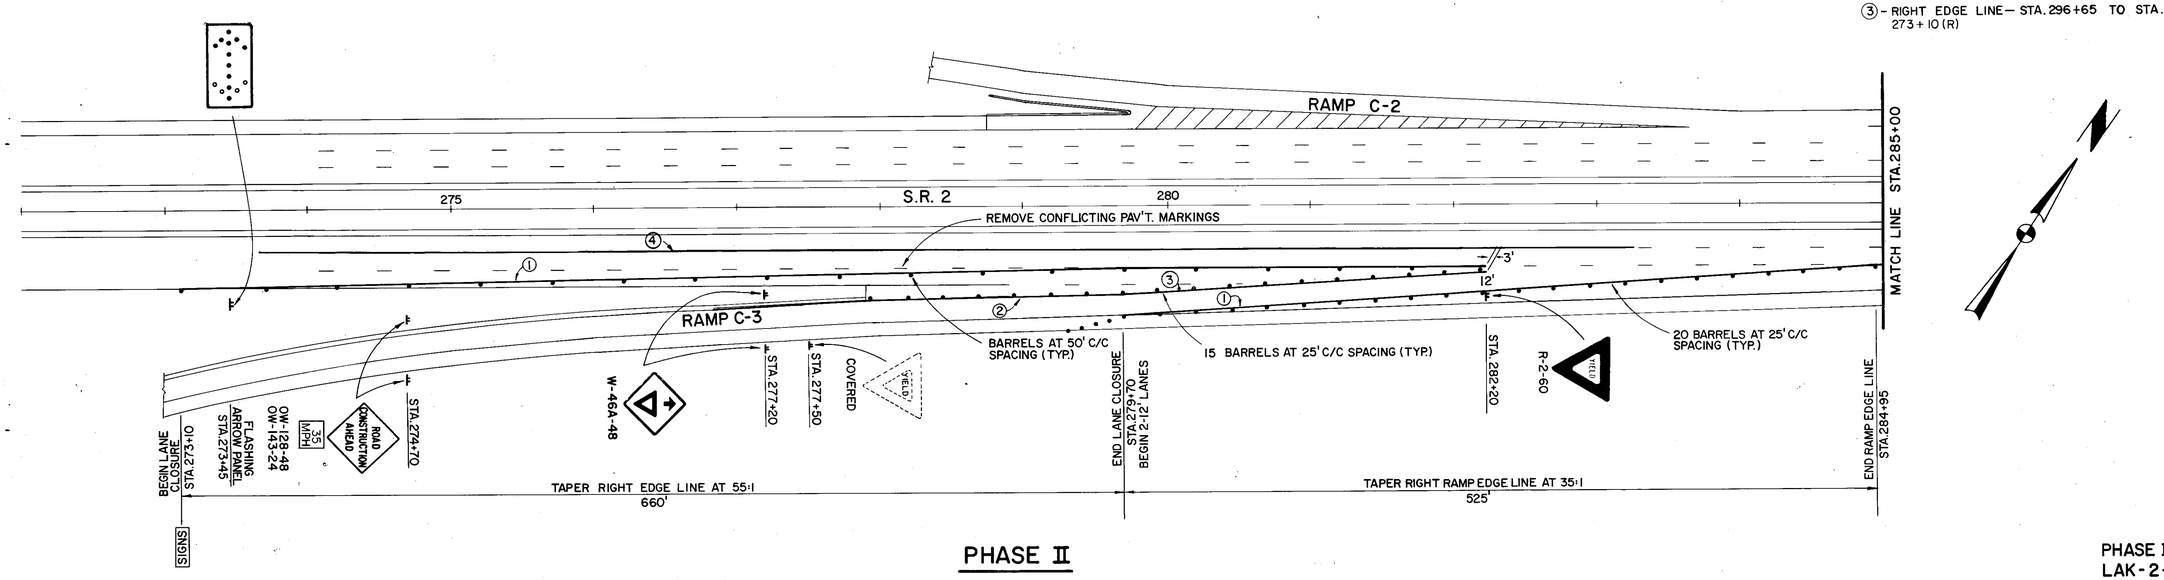

PHASE II

PHASE I & PHASE II
LAK-2-3.63 L & R

MAINTENANCE OF TRAFFIC

LAK-2-3.63