LAKE COUNTY
LAK-2-10.35

Marker to be furnished and erected on the left by the State of Ohio before acceptance of this project.

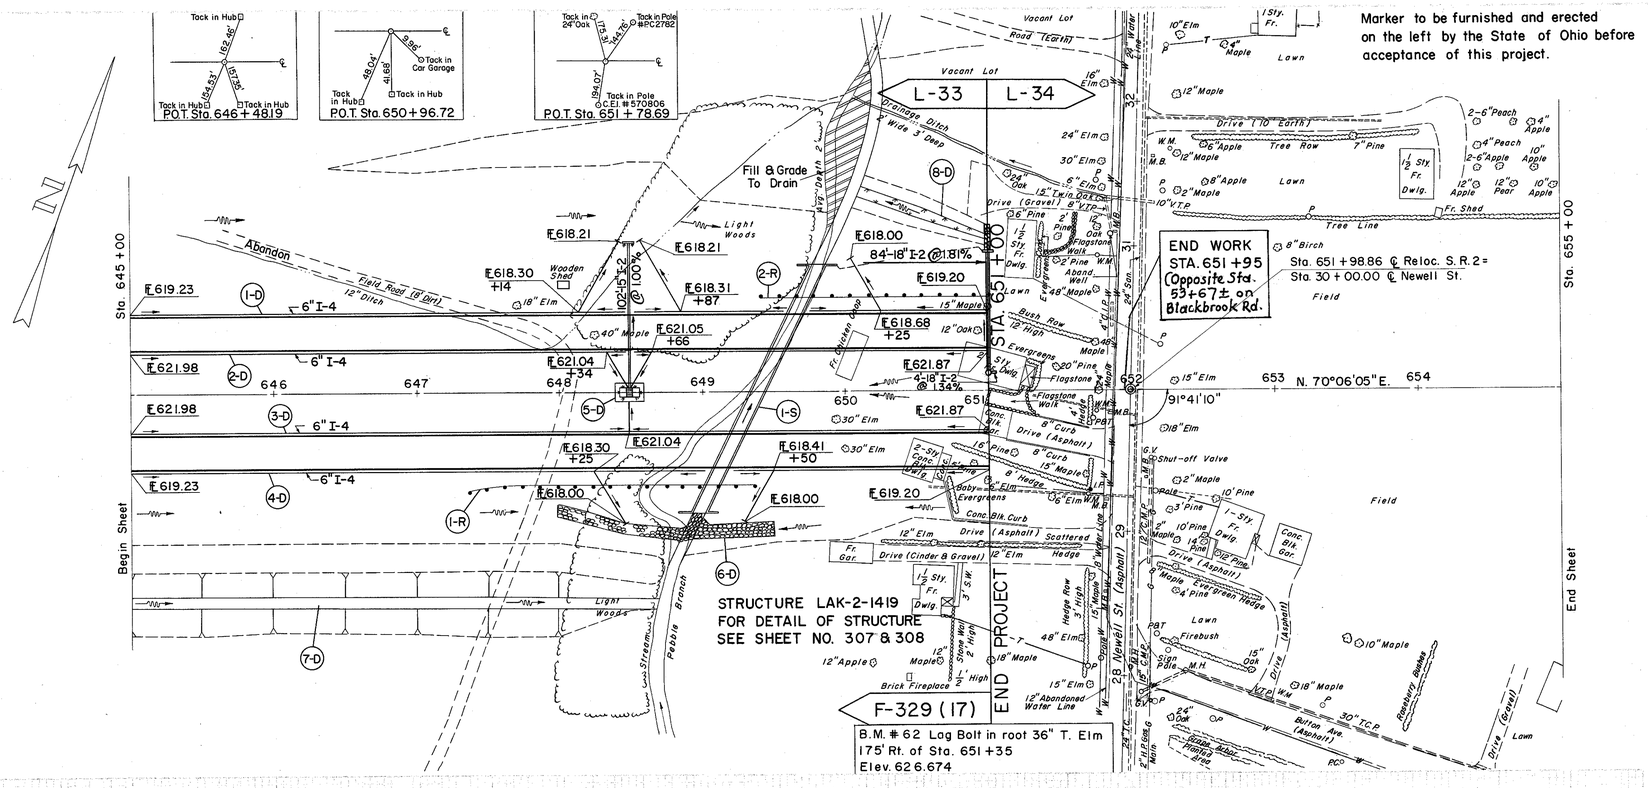

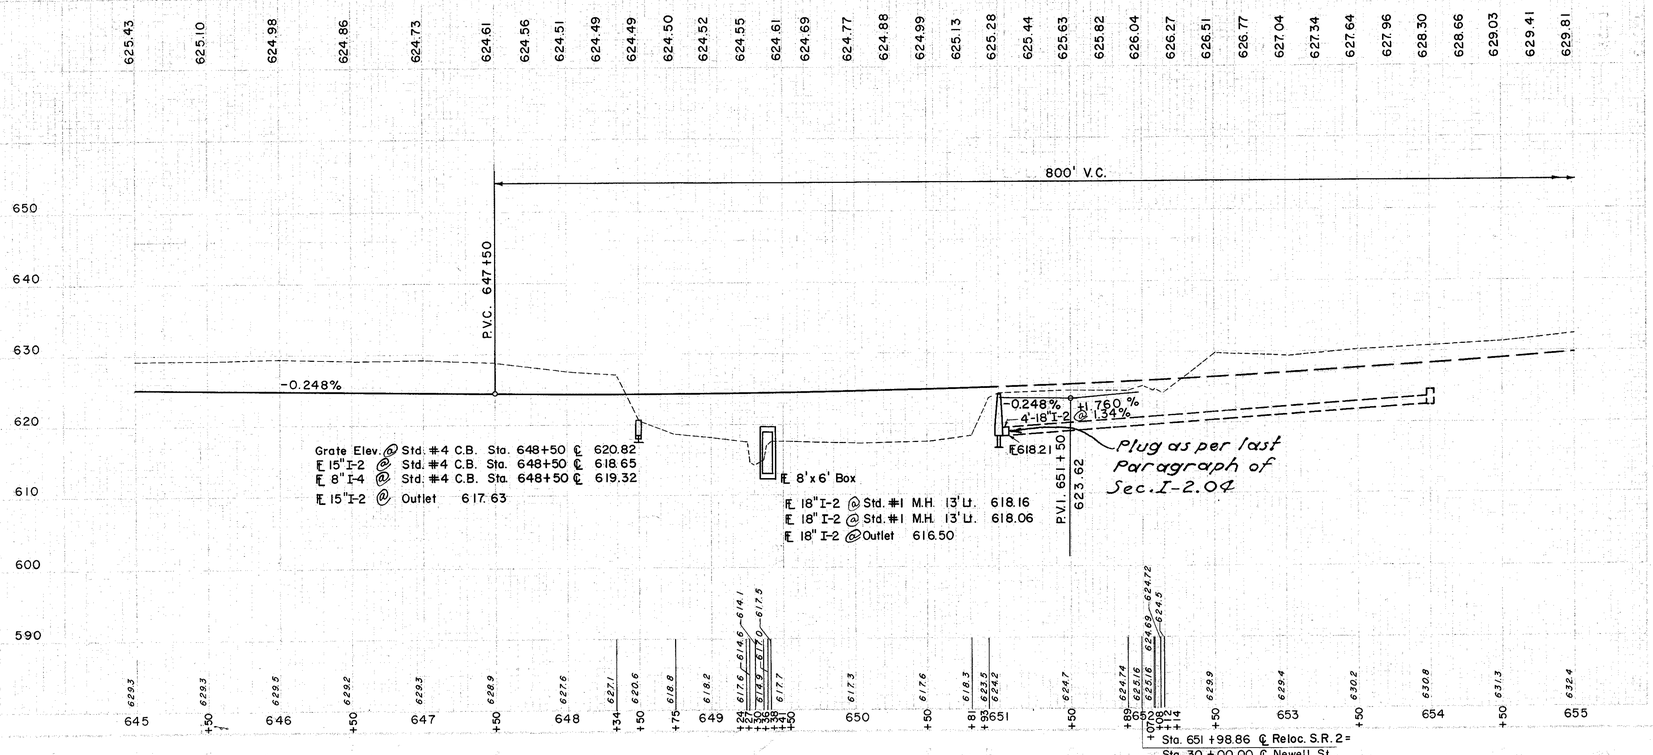

(D) DRAINAGE

REF. NO.	STATION FROM	STATION TO	SIDE	E-2 EXC. FOR STRUCT. C.Y.	I-2 "A" CONC. STM. SWR. STM. SWR. PAVT. SEC. M-6.1(b) OR M-6.1(c) 15"	I-2 "A" CONC. STM. SWR. STM. SWR. PAVT. SEC. M-6.1(b) OR M-6.1(c) 18"	I-2 "A" CONC. STM. SWR. STM. SWR. PAVT. SEC. M-6.5(a) OR M-6.8(a) OR M-6.8(b) 18"	I-4 6" PIPE UNDERDRAIN SHALLOW L.F.	I-4 6" PIPE UNDERDRAIN DEEP	I-4 8" OUTLET PIPE SEC. M-64(a)	I-5 6" 60° WYE	I-5 6" TEE	I-8 STD. #4 CATCH BASIN EACH	I-8 STD. #1 M.H.	I-10 DUMPED ROCK CHANNEL PROTECT C.Y.	L-10 SODDING S.Y.	S-1 CONC. FOR STRUCT. CL. "C" C.Y.	S-4 REINF. STEEL LBS.	E-3 CHANNEL EXC. C.Y.
1-D	645+00	651+00	LT						706	30	3								
2-D	645+00	651+00	LT					630		20	2								
3-D	645+00	651+00	RT					614		10		1							
4-D	645+00	651+00	RT						644	20	2								
5-D	648+50	℄		6	102								1			19	3.1	146	
6-D	648+00	649+50	RT											131					2947
7-D	645+00	648+70	RT												1	63	3.1	146	
8-D	650+10	651+00	℄ LT	6		84	4												

(S) STRUCTURE

REF. NO.	STATION FROM	STATION TO	SIDE	E-2 EXC. FOR STRUCT. C.Y.	E-3 CHANNEL EXC. C.Y.	S-1 CONC. FOR STRUCT. CL. "C" C.Y.	S-4 REINF. STEEL LBS.	I-10 DUMPED ROCK CHANNEL PROTECT C.Y.
I-S	649+39	℄	-	168	522	202	25900	60

(R) ROADWAY

REF. NO.	STATION FROM	STATION TO	SIDE	I-15 GUARD RAIL STEEL BEAM STD. TYPE (DEEP) L.F.
1-R	647+38	649+36	RT.	200
2-R	649+42	651+02	LT.	162.5
			TOTAL	362.5

EXCAVATION		21,455 C.Y.
EMBANKMENT		8,246 C.Y.
EMBANKMENT	20	9,895 C.Y.

STA. 645+00 TO STA. 655+00