| FED. RD. DIVISION | STATE | PROJECT |
|---|---|---|
| 2 | OHIO | |

LAKE COUNTY
LAK-2-10.35

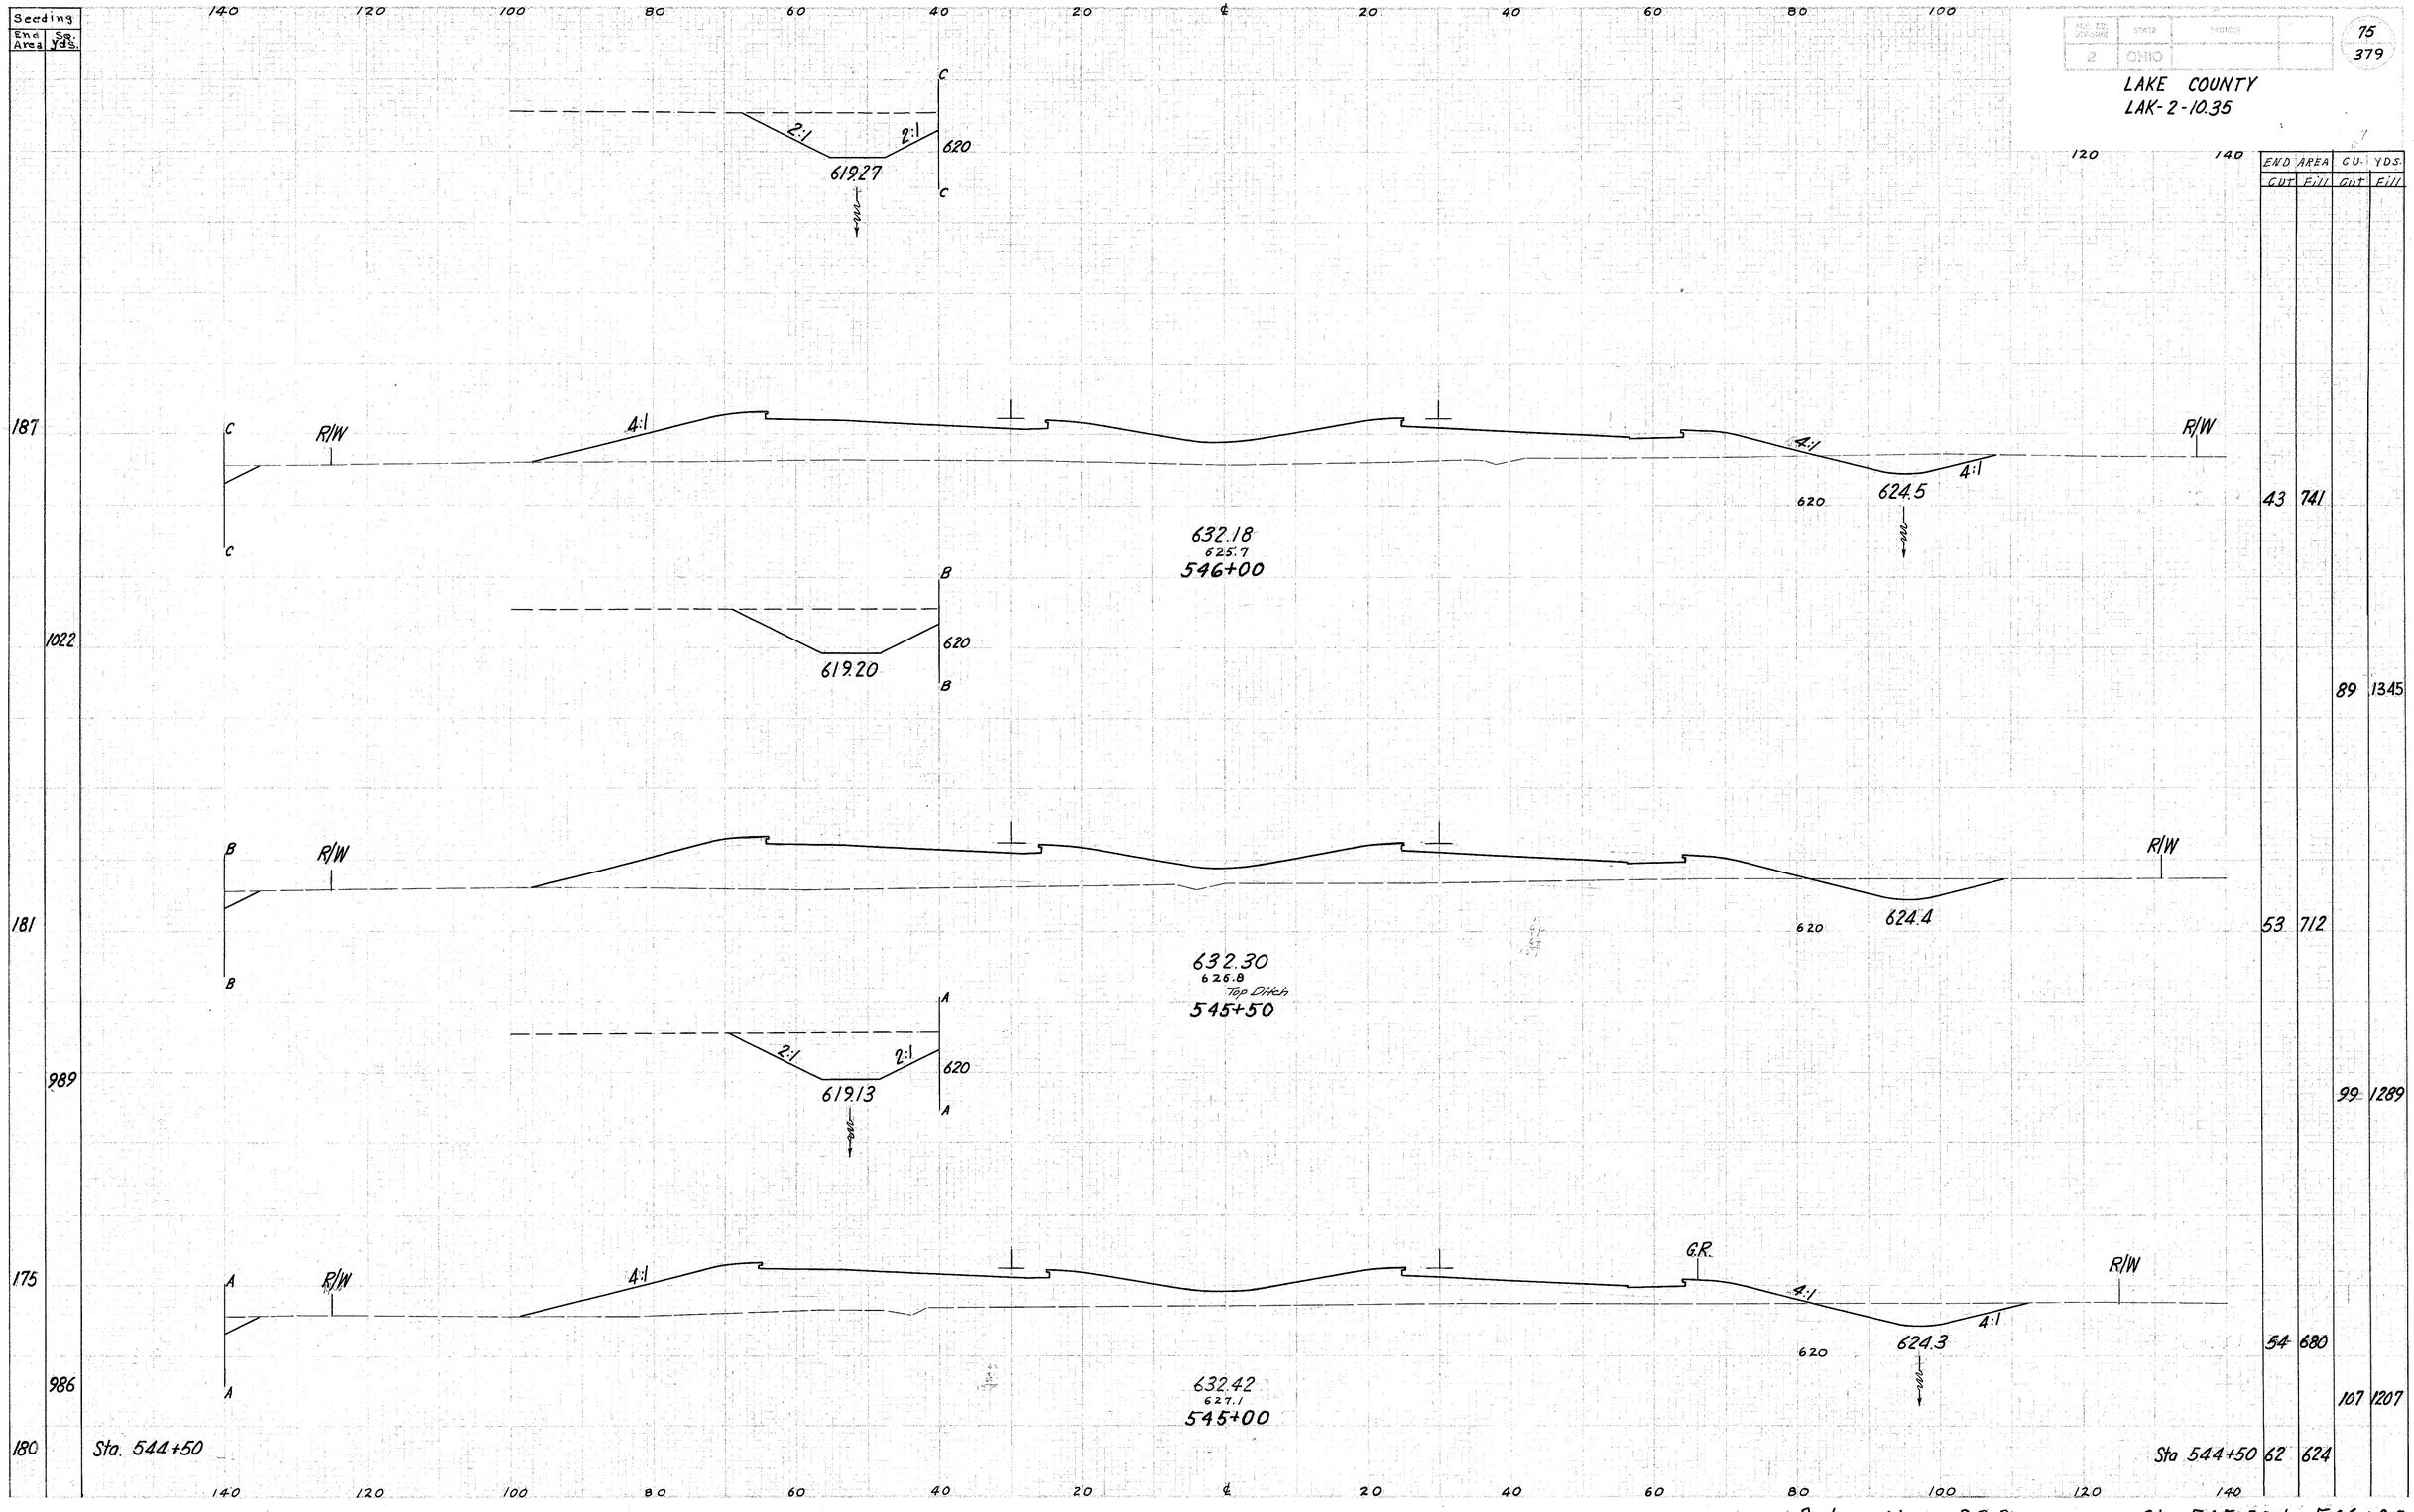


Relocation SR 2 Sta. 545+00 to 546+00