SCHEMATIC LAYOUT PLAN

FED. RD. DIVISION	STATE	PROJECT	
2	OHIO		

2 / 384

LAKE COUNTY
LAK-2-14.22

NOTE: Proposed Typical Section of adjoining section is the same as the Typical Section for this project except the shoulder width is 16 feet on the right of traffic & the paved shoulder on the left of traffic is 5 feet. Between Sta. 651+00 & Sta. 651+50, the transition in width of these two shall be obtained.

MICROFILMED
JUL 8 1986

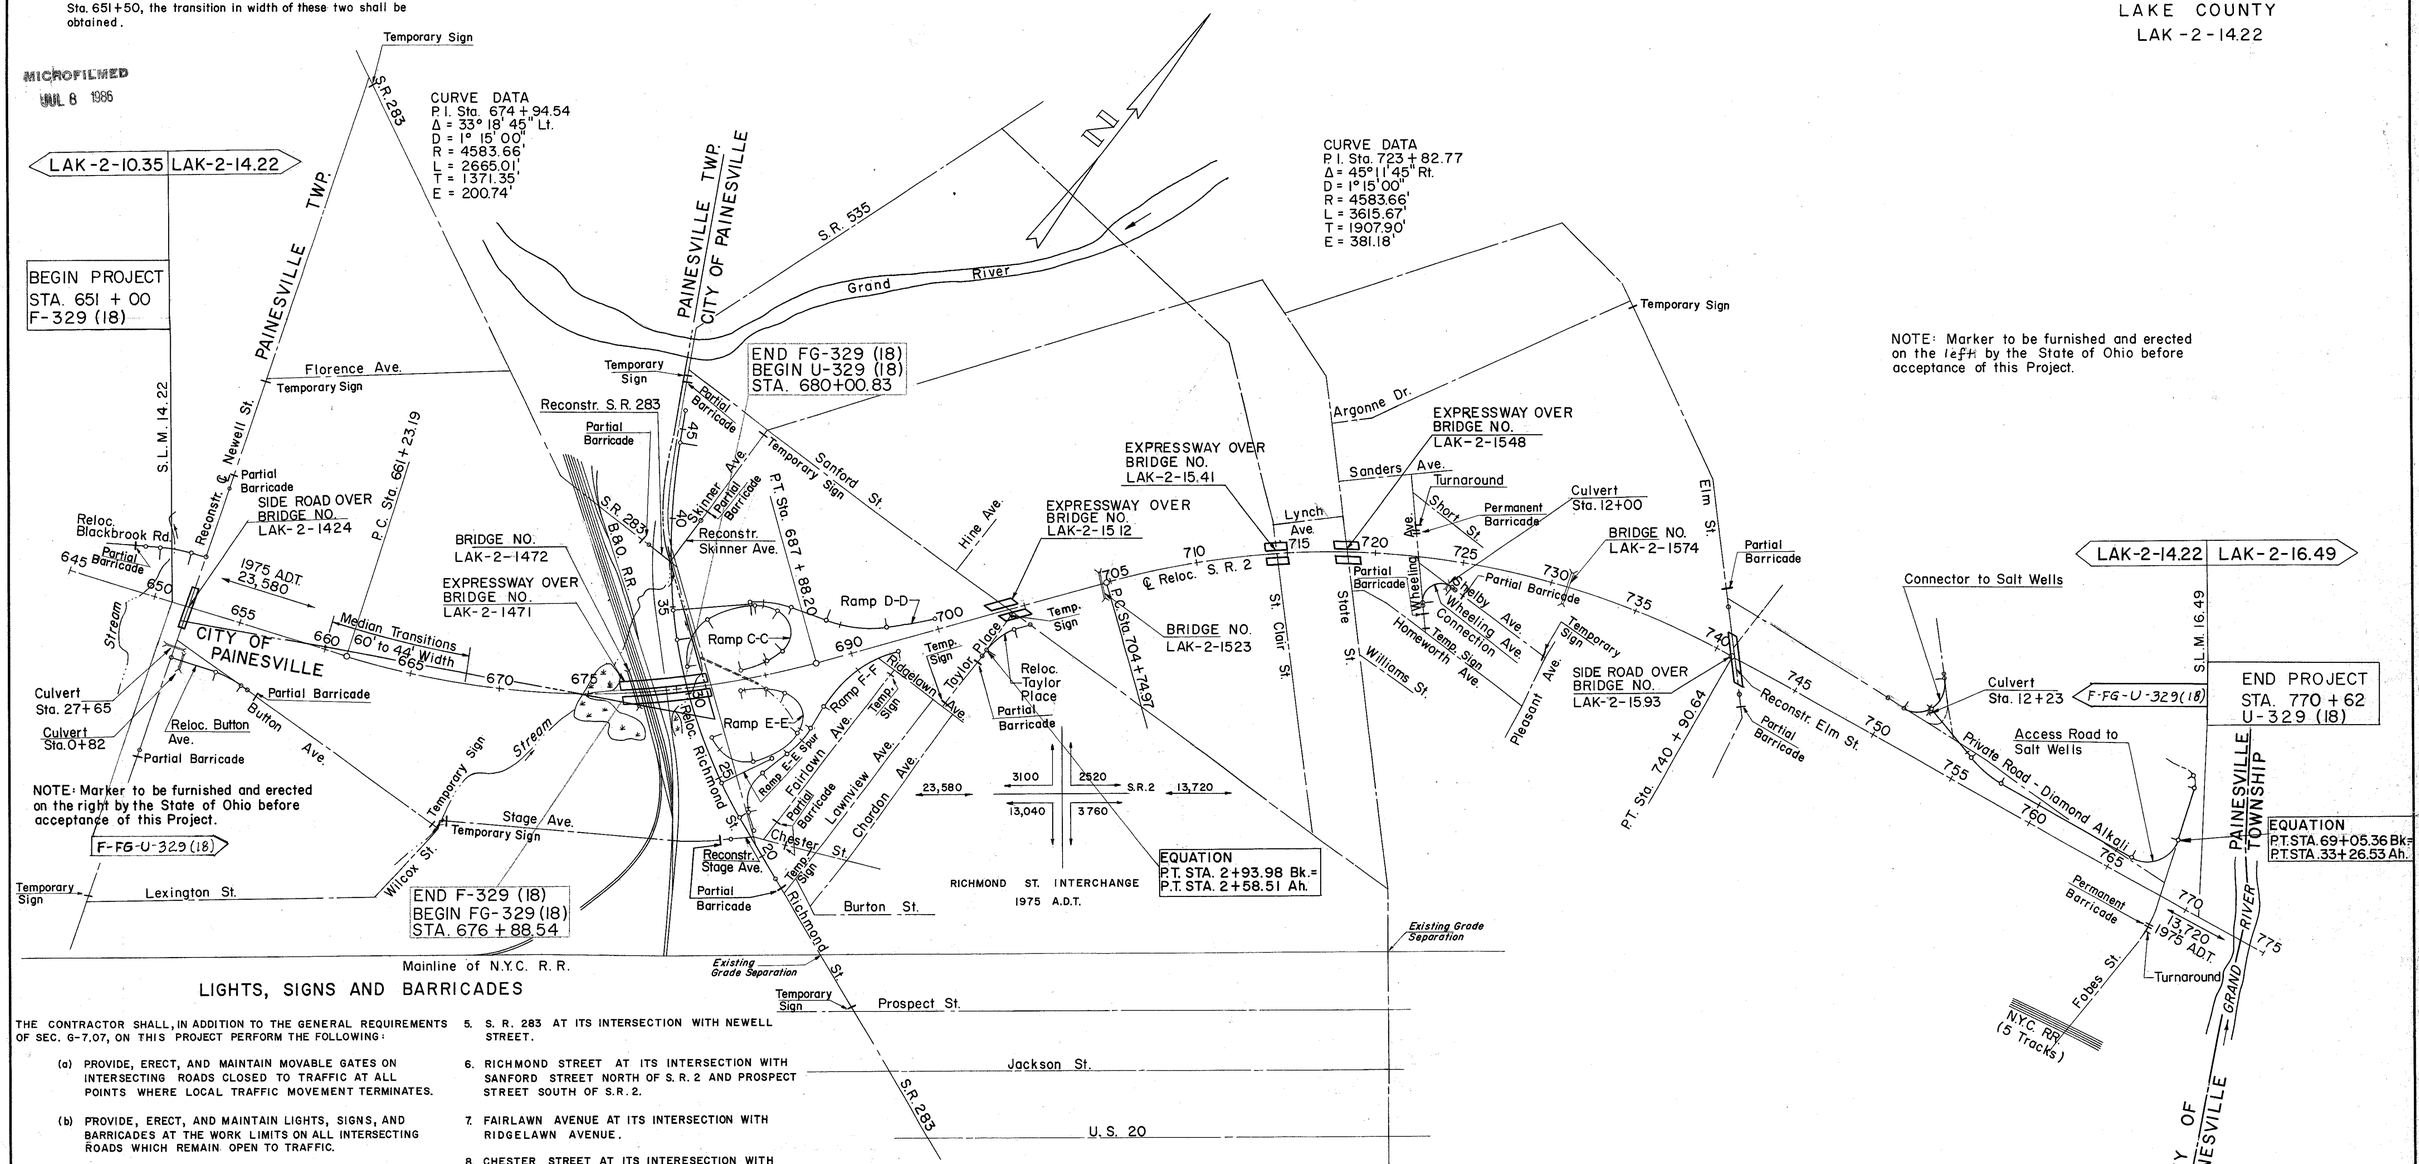

NOTE: Marker to be furnished and erected on the right by the State of Ohio before acceptance of this Project.

F-FG-U-329 (18)

NOTE: Marker to be furnished and erected on the *left* by the State of Ohio before acceptance of this Project.

LIGHTS, SIGNS AND BARRICADES

THE CONTRACTOR SHALL, IN ADDITION TO THE GENERAL REQUIREMENTS OF SEC. G-7.07, ON THIS PROJECT PERFORM THE FOLLOWING:

(a) PROVIDE, ERECT, AND MAINTAIN MOVABLE GATES ON INTERSECTING ROADS CLOSED TO TRAFFIC AT ALL POINTS WHERE LOCAL TRAFFIC MOVEMENT TERMINATES.

(b) PROVIDE, ERECT, AND MAINTAIN LIGHTS, SIGNS, AND BARRICADES AT THE WORK LIMITS ON ALL INTERSECTING ROADS WHICH REMAIN OPEN TO TRAFFIC.

(c) PROVIDE, ERECT, AND MAINTAIN STANDARD 40" x 24" SIZE "ROAD CLOSED" SIGNS, SIGN SUPPORTS, AND LIGHTS AT THE FOLLOWING LOCATIONS DURING PEROIDS IN WHICH THE AFFECTED ROADS ARE CLOSED TO TRAFFIC:

1. BLACKBROOK ROAD JUST NORTH OF S.R. 2 AT THE INTERSECTION OF BLACKBROOK AND HEISLEY ROADS.
2. NEWELL STREET, NORTH OF S.R. 2 AT THE INTERSECTION OF NEWELL STREET AND FLORENCE AVENUE AND SOUTH OF S.R. 2 AT THE INTERSECTION OF NEWELL STREET AND LEXINGTON STREET.
3. BUTTON AVENUE AND ITS INTERSECTION WITH STAGE AVENUE AND WILCOX STREET.
4. STAGE AVENUE AND ITS INTERSECTION WITH BUTTON AVENUE AND WILCOX STREET.
5. S. R. 283 AT ITS INTERSECTION WITH NEWELL STREET.
6. RICHMOND STREET AT ITS INTERSECTION WITH SANFORD STREET NORTH OF S. R. 2 AND PROSPECT STREET SOUTH OF S.R. 2.
7. FAIRLAWN AVENUE AT ITS INTERSECTION WITH RIDGELAWN AVENUE.
8. CHESTER STREET AT ITS INTERESECTION WITH LAWNVIEW AVENUE.
9. SKINNER AVENUE AT ITS INTERSECTION WITH SANFORD STREET.
10. TAYLOR PLACE AT THE INTERSECTION WITH RIDGELAWN AVENUE AND SANFORD STREET.
11. WHEELING AVENUE AT ITS INTERSECTION WITH HOMEWORTH AVENUE.
12. SHELBY AVENUE AT ITS INTERSECTION WITH PLEASANT AVENUE.
13. ELM STREET NORTH OF S. R. 2 AT THE INTERSECTION OF ELM STREET AND ARGONNE DRIVE.

LIGHTS, BARRICADES, AND DANGER AND WARNING SIGNS SHALL BE PROVIDED AT LOCATIONS SHOWN ABOVE IN ACCORDANCE WITH SEC. G-7.07. BARRICADES AND GATES SHALL BE AS DETAILED ON STANDARD CONSTRUCTION DRAWING NO. G-7.07. SIGN SUPPORTS AND LIGHTS FOR "ROAD CLOSED" SIGNS SHALL BE AS DETAILED IN THE "OHIO MANUAL OF UNIFORM TRAFFIC CONTROL DEVICES."

PAYMENT FOR PROVIDING, ERECTING, MAINTAINING, AND REMOVING BARRICADES, GATES, LIGHTS, SIGNS, AND SIGN SUPPORTS SHALL BE INCLUDED IN THE LUMP SUM PRICE BID FOR "MAINTAINING TRAFFIC."