TYPICAL SECTIONS

FED. RD. DIVISION	STATE	PROJECT	
2	OHIO		

6
384

LAKE COUNTY
LAK-2-14.22

TYPE T-71

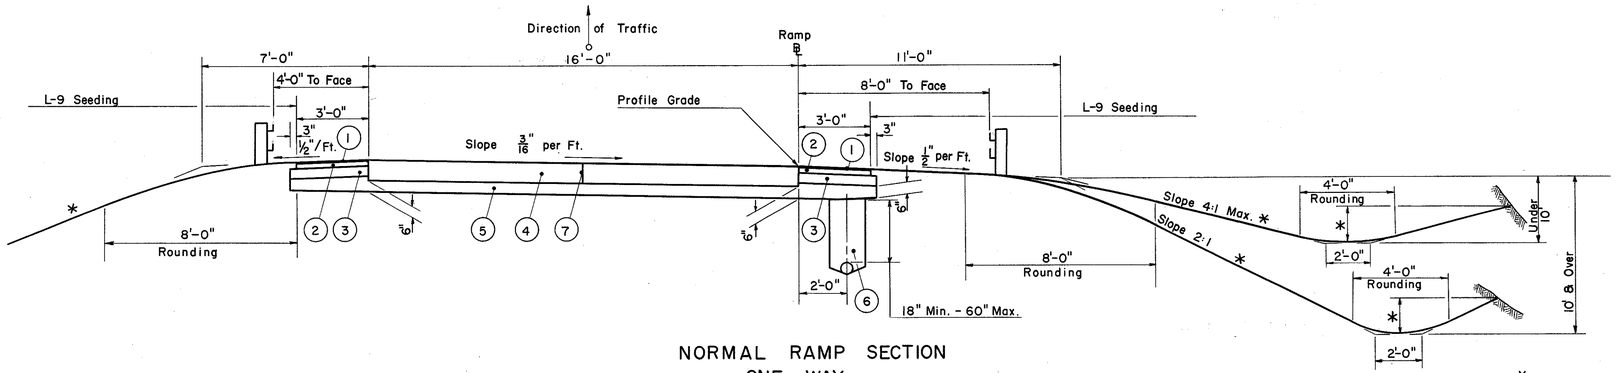

NORMAL RAMP SECTION
ONE-WAY

* As shown on Cross Sections and/or Grading Plan.

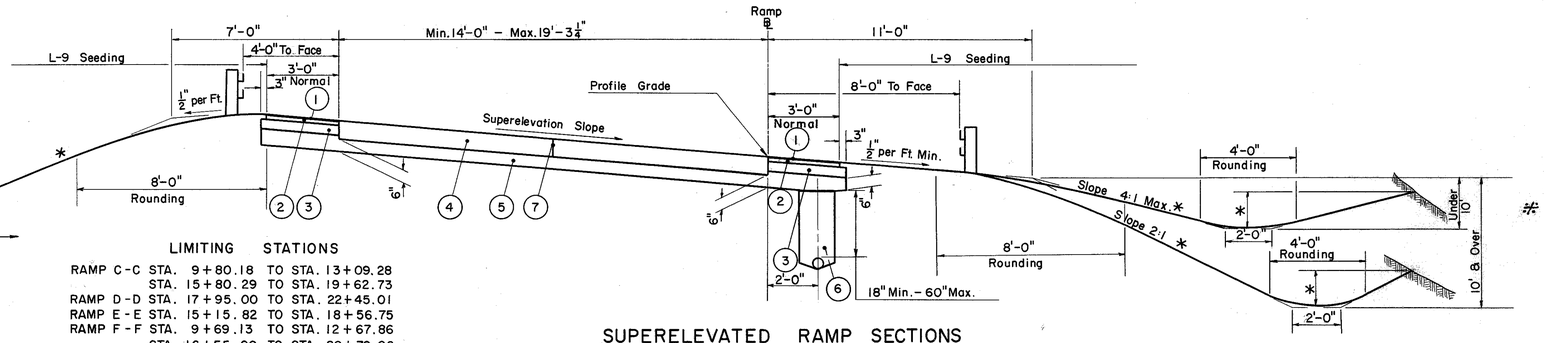

LIMITING STATIONS

RAMP C-C	STA. 9+80.18	TO STA. 13+09.28
	STA. 15+80.29	TO STA. 19+62.73
RAMP D-D	STA. 17+95.00	TO STA. 22+45.01
RAMP E-E	STA. 15+15.82	TO STA. 18+56.75
RAMP F-F	STA. 9+69.13	TO STA. 12+67.86
	STA. 16+55.00	TO STA. 20+79.06

SUPERELEVATED RAMP SECTIONS
ONE-WAY

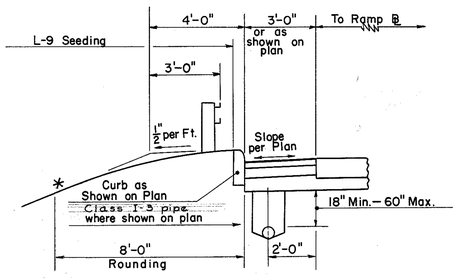

DETAIL OF CURB WHEN
CALLED FOR ON PLAN

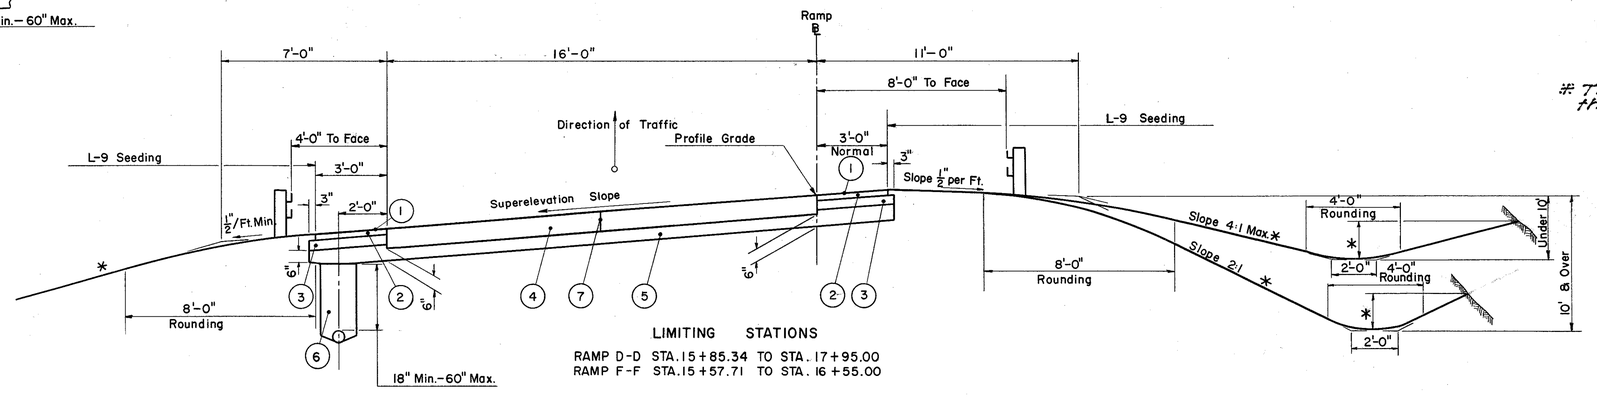

LIMITING STATIONS

RAMP D-D STA. 15+85.34 TO STA. 17+95.00
RAMP F-F STA. 15+57.71 TO STA. 16+55.00

LEGEND

(1)	T-31	Bituminous Surface Treatment
# (2)	B-21	3" Waterproofed Aggregate Base Course
(3)	I-18	Stabilized Crushed Aggregate Shoulders & Approaches, 5" Depth.
(4)	T-71	9" Reinforced Portland Cement Concrete Pavement.
(5)	I-22	Variable Depth Subbase, Grading A or B See Note on Sheet № 17.
(6)	I-1	6" Class I-3 Pipe
(7)		Standard Longitudinal Joint

Thickness shown is "designed" thickness as described in Sec. B-21.01