MAS. DES. DIVISION	STATE	PROJECT		
2	OHIO			

234
384

LAKE COUNTY
LAK-2-14.22

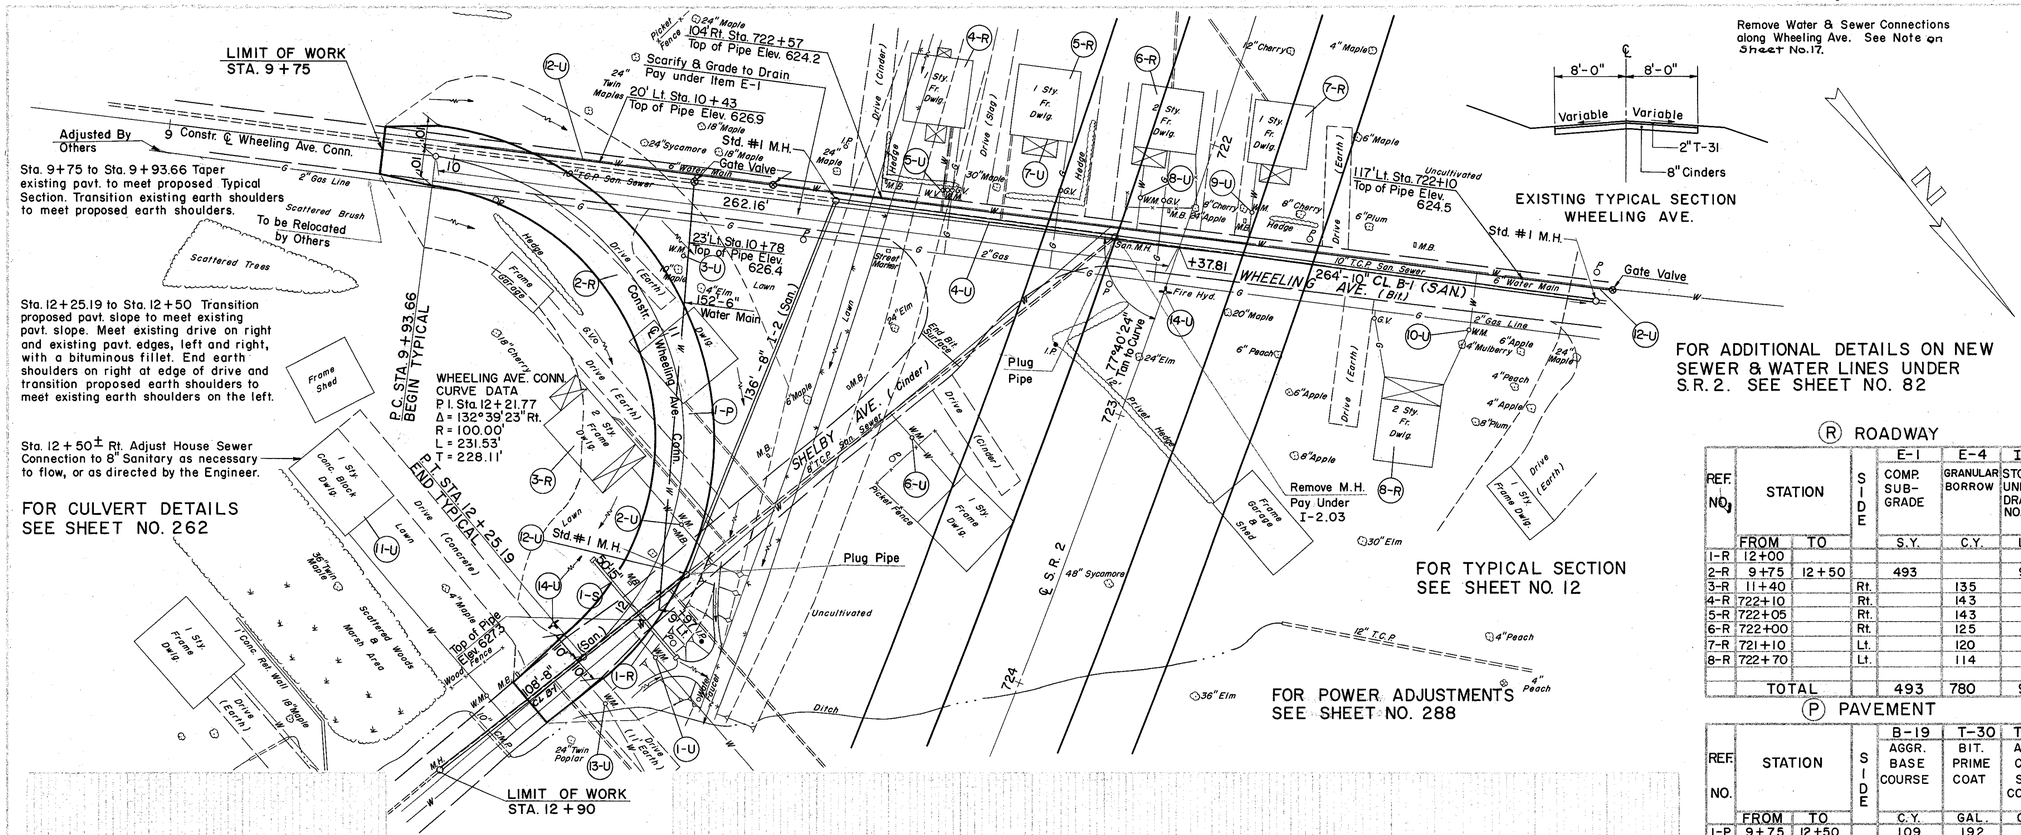

Remove Water & Sewer Connections along Wheeling Ave. See Note on Sheet No. 17.

EXISTING TYPICAL SECTION WHEELING AVE.

FOR ADDITIONAL DETAILS ON NEW SEWER & WATER LINES UNDER S.R. 2. SEE SHEET NO. 82

FOR TYPICAL SECTION SEE SHEET NO. 12

FOR POWER ADJUSTMENTS SEE SHEET NO. 288

(R) ROADWAY

REF. NO.	STATION FROM	STATION TO	SIDE	E-1 COMP. SUB-GRADE S.Y.	E-4 GRANULAR BORROW C.Y.	I-9 STONE UNDER DRAINS NO. 2 L.F.	L-10 SODDING S.Y.	L-9 COMMERCIAL FERTILIZER TONS	L-9 SEEDING & PROTECT. S.Y.
1-R	12+00						2		
2-R	9+75	12+50		493		90		0.156	1730
3-R	11+40		Rt.		135				
4-R	722+10		Rt.		143				
5-R	722+05		Rt.		143				
6-R	722+00		Rt.		125				
7-R	721+10		Lt.		120				
8-R	722+70		Lt.		114				
	TOTAL			493	780	90	2	0.156	1730

(P) PAVEMENT

REF. NO.	STATION FROM	STATION TO	SIDE	B-19 AGGR. BASE COURSE C.Y.	T-30 BIT. PRIME COAT GAL.	T-35 ASPH. CONC. SURF. COURSE 2" C.Y.
1-P	9+75	12+50		109	192	27

(S) STRUCTURES

REF. NO.	STATION		I-2 MASONRY (END-WALLS) C.Y.	I-1 15" PIPE CLASS A-1 L.F.
1-S	12+00		0.52	48

(U) UTILITIES

REF. NO.	STATION FROM	STATION TO	SIDE	I-1 SAN. SEWER M-6.8(a) CL. E-1 PIPE 6" L.F	I-1 SAN. SEWER M-6.8(b) CL. A-1 PIPE 8" L.F	I-1 SAN. SEWER M-6.8(b) CL. A-1 PIPE 10" L.F	I-5 I-8 6"x8" WYE FOR CL. A-1 EA.	I-8 STD. #1 M.H. EA.	I-124.03 NEW WATER MAIN 6" L.F	I-124.03 8" VALVES & BOXES EA.	I-124.03 C.I. FTGS. 8" BEND EA.	I-124.03 C.I. FTGS. 6" TEE EA.	I-124.05 WATER MAIN LOWERED 6" L.F	I-124.08 SERVICE STOPS & BOXES REMOVED EA.	I-124.11 WATER METERS & BOXES REMOVED EA.	I-124.06 FIRE HYDRANTS REMOVED & RESET EA.
1-U	12+05		Lt.											1	1	
2-U	11+69		Lt.											1	1	
3-U	10+80		Lt.											1	1	
4-U	722+63	722+07 S.R.2	Lt. to Rt.		244	264	1	3								
5-U	722+46	S.R.2	Rt.											1	1	
6-U	723+33	"	Rt.											1	1	
7-U	722+15	"	Rt.											1	1	
8-U	722+25	"	Rt.											1	1	
9-U	722+19	"	Lt.											1	1	
10-U	722+32	"	Lt.											1	1	
11-U	12+50		Rt.	4												
12-U	12+03	722+S.R.2	Lt.						152	3	3	1	408			
13-U	12+30		Lt.											1	1	
14-U	722+50	S.R.2	℄													1
	TOTALS			4	244	264	1	3	152	3	3	1	408	10	10	1

EXCAVATION	1,208 C.Y.
EMBANKMENT	0 C.Y.
EMBANKMENT 20	0 C.Y.

WHEELING AVE. CONNECTION STA. 9+75 TO STA. 12+50