MICROFILMED
JUL 8 1985

FED. RD. DIVISION	STATE	PROJECT	
2	OHIO		

302
384

LAKE COUNTY
SEC. LAK.-2-14.22

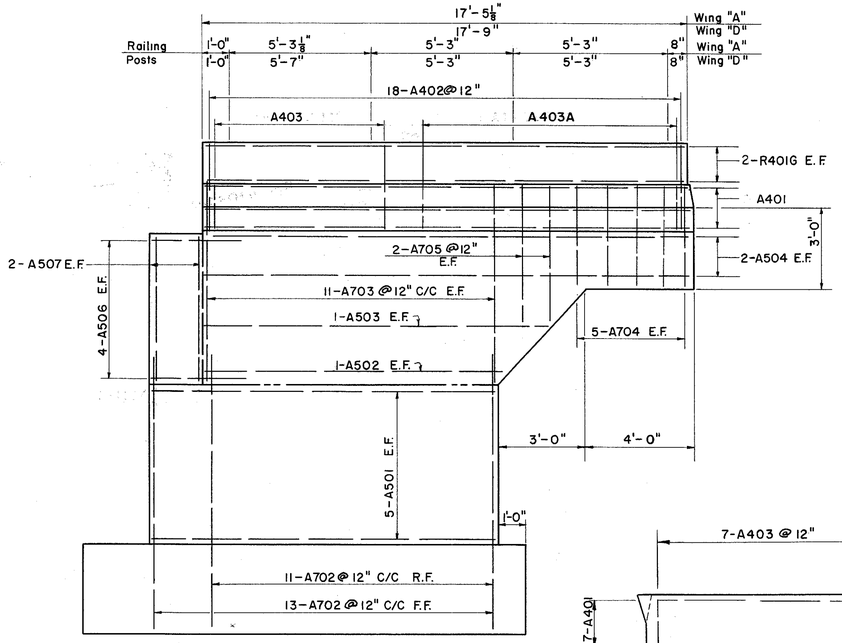

ELEVATION WING A&D

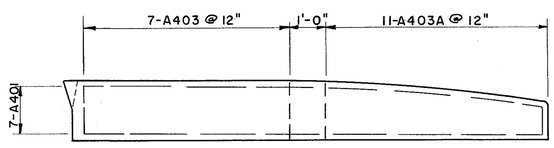

CURB PLAN WING A&D

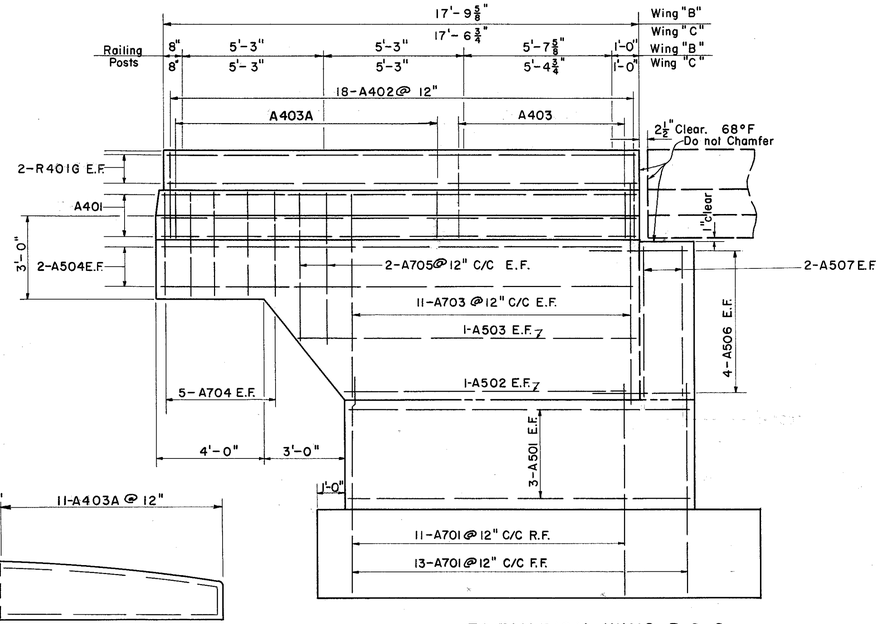

ELEVATION WING B&C

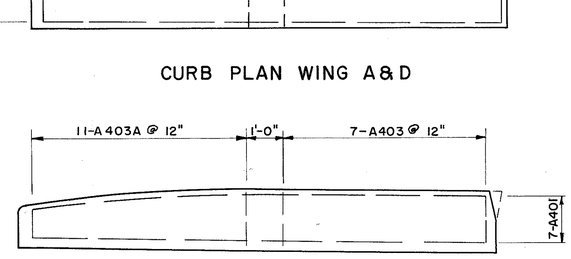

CURB PLAN WING B&C

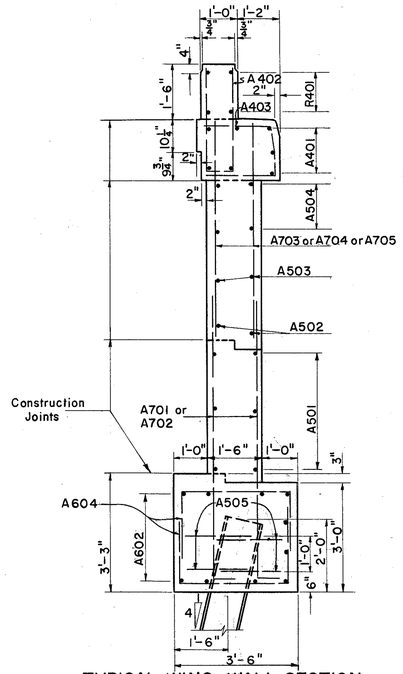

TYPICAL WING WALL SECTION

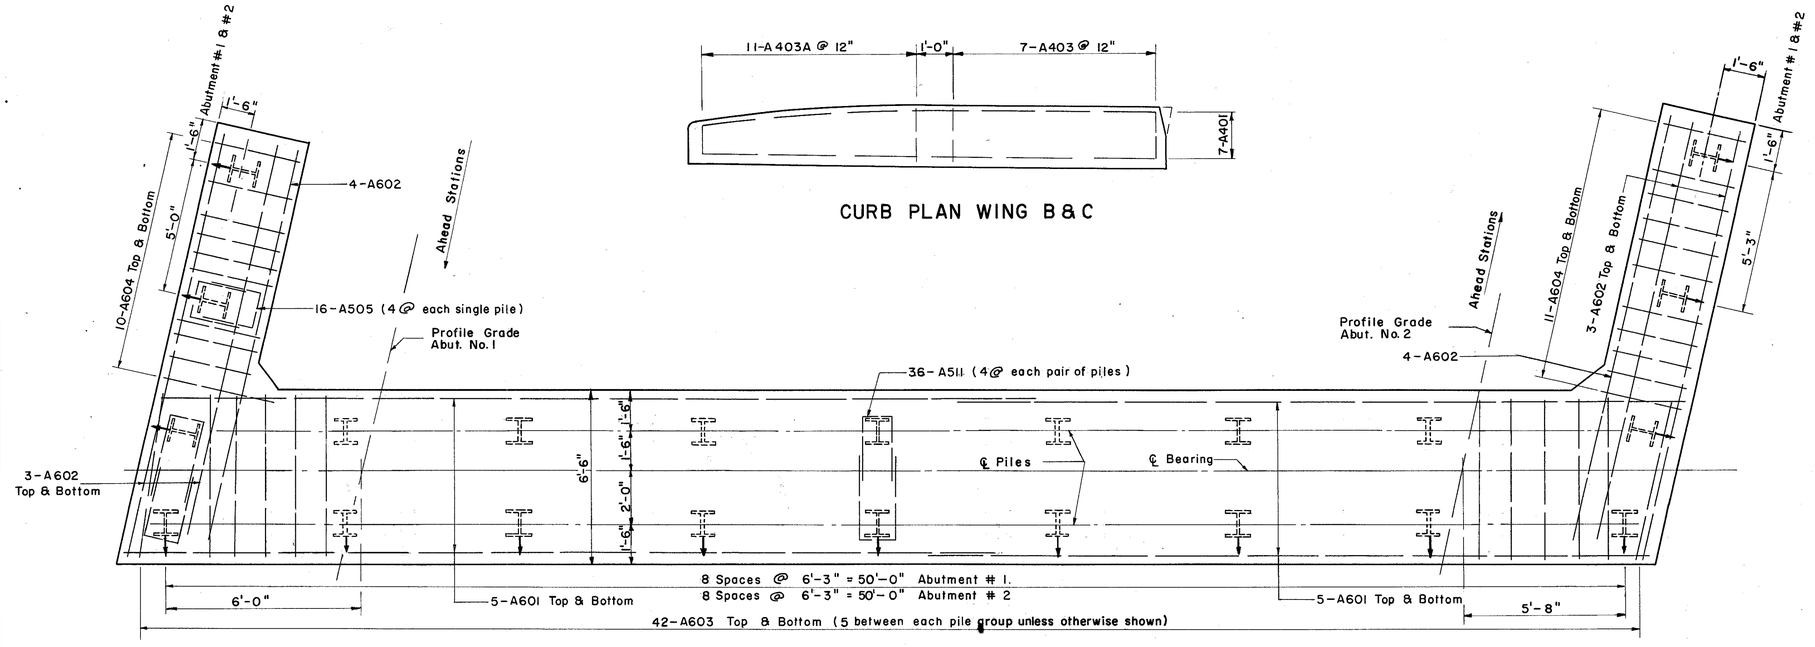

FOOTING PLAN

Note:
All Piles marked thus(†)are to be battered 1:4

For Notes see drawing Abutment No. 1 Left Bridge.
Railing to be continuous over wing walls.

PREPARED BY
CAPITOL ENGINEERING ASSOCIATES, DILLSBURG, PA.
FOR
STATE OF OHIO
DEPARTMENT OF HIGHWAYS
DIVISION OF DESIGN AND CONSTRUCTION
BUREAU OF BRIDGES

ABUTMENT DETAILS LEFT BRIDGE

BRIDGE NO. LAK-2-1471 L & R
RELOC. S.R.2 OVER B.&O. R.R.-S.R.283
LAKE COUNTY
STA. 680 + 56.97

DESIGNED	DRAWN	TRACED	CHECKED	REVIEWED	DATE	REVISED
		S.J.S. B.R.	D.R.T.			