Lake County T. 11 N. | City of Painesville R. 8 W.

FED. RD. DIVISION	STATE	PROJECT	
2	OHIO		

383
384

LAK-2-14.22
R/W PLAN
LIMITED ACCESS

(128 LA) CHARLES L. & IDA M. SMITH
Cont. 0.16 Ac.
Residue = 1.278 Ac.

UTILITIES
GAS & TELEPHONE RELOCATED BY OTHERS.

SALT WELL & BRINE & WATER LINE ADJUSTED BY OTHERS.

POWER ADJUSTED UNDER THIS PLAN
SEE SHEET NO. 290.

ACCESS ROAD
CURVE DATA
P.I. Sta. 68+10.12
Δ = 102° 14' 30" Lt.
R = 175.00'
L = 312.28'
T = 217.04'

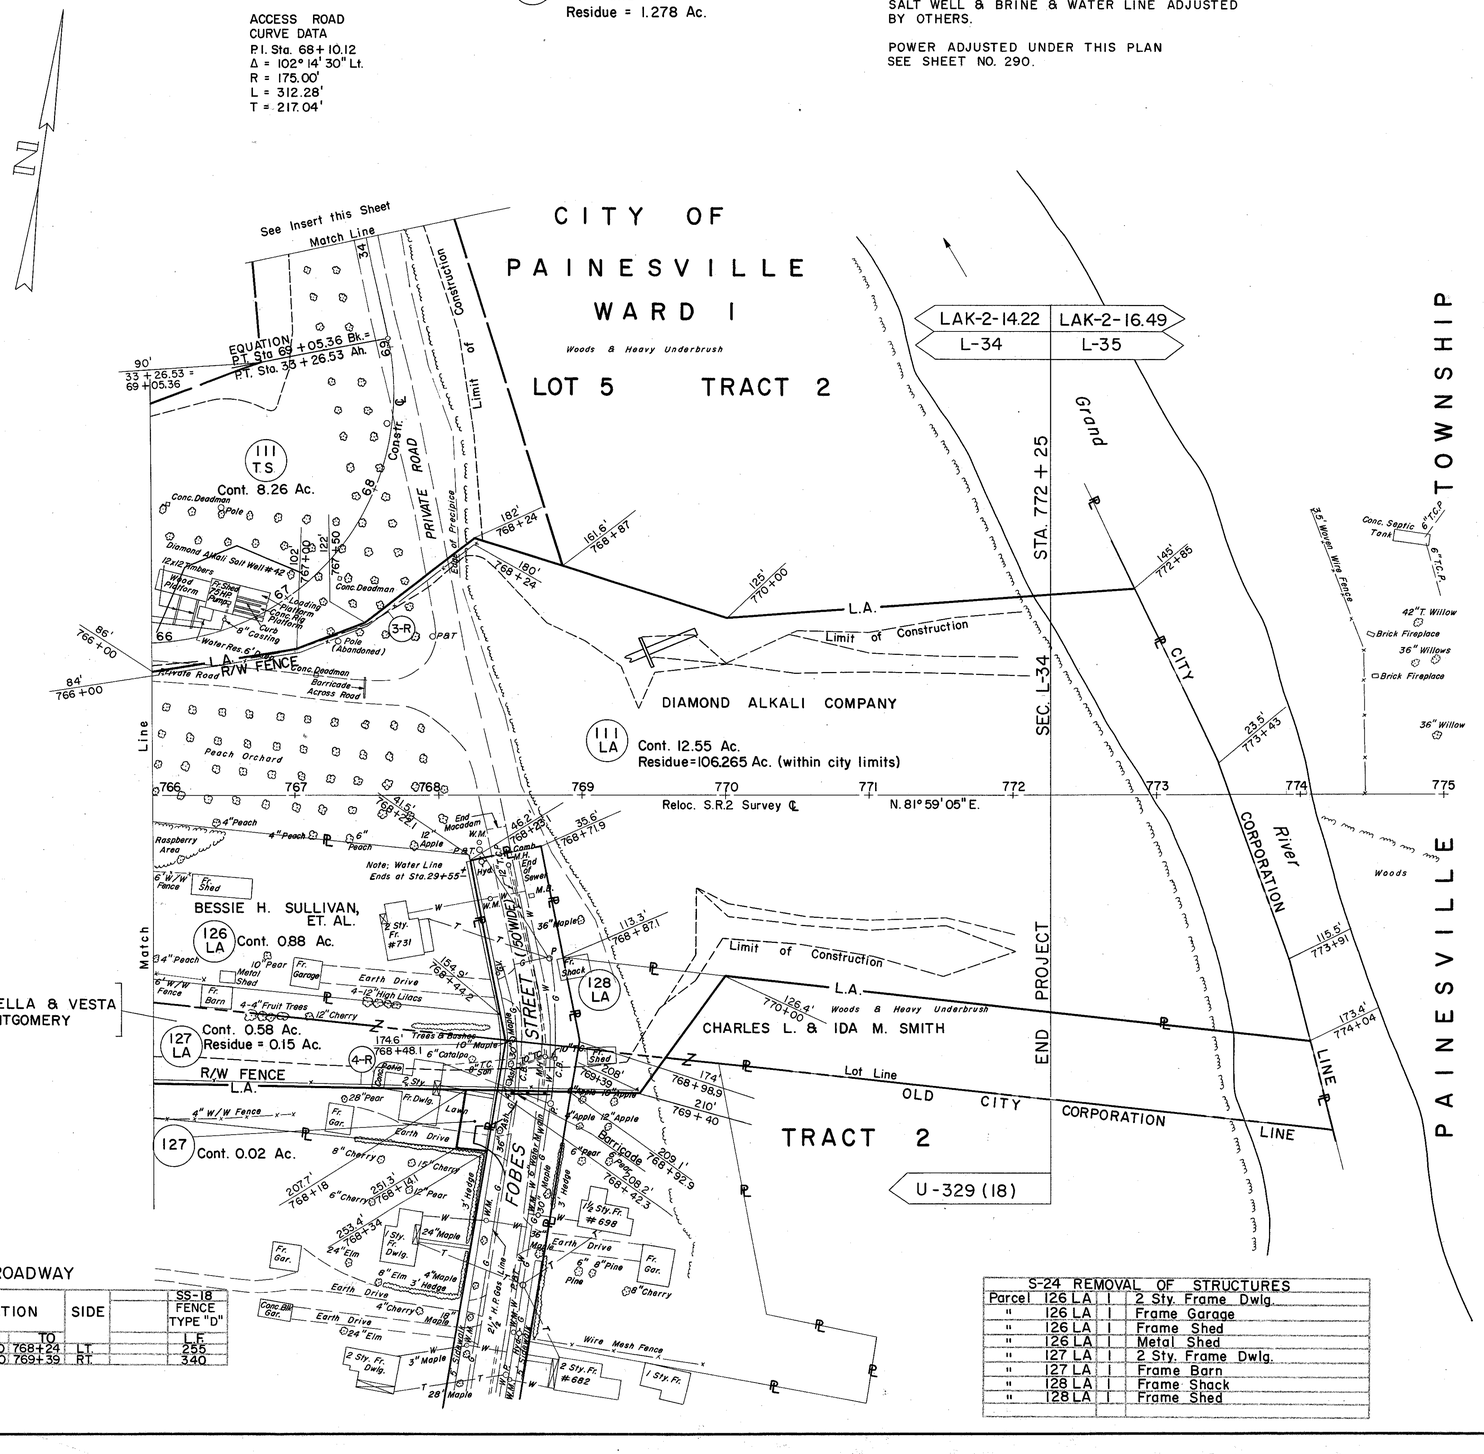

(R) ROADWAY

REF. NO.	STATION FROM	STATION TO	SIDE	SS-18 FENCE TYPE "D" L.F.
3-R	766+00	768+24	LT.	265
4-R	766+00	769+39	RT.	340

S-24 REMOVAL OF STRUCTURES

Parcel	126 LA	1	2 Sty. Frame Dwlg.
"	126 LA	1	Frame Garage
"	126 LA	1	Frame Shed
"	126 LA	1	Metal Shed
"	127 LA	1	2 Sty. Frame Dwlg.
"	127 LA	1	Frame Barn
"	128 LA	1	Frame Shack
"	128 LA	1	Frame Shed

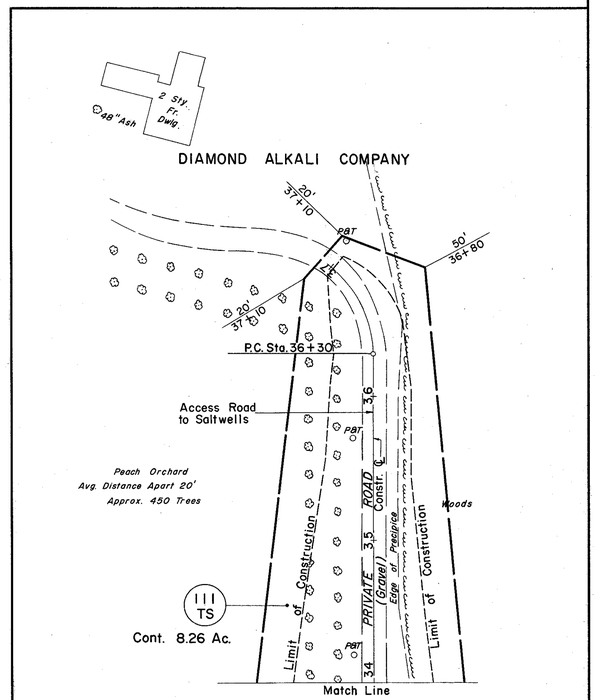

SHEET NO.	F-329(18) I-10 DUMPED ROCK CH. PROTECT. C.Y.	F-329(18) SS-18 FENCE TYPE "D" L.F.	F-329(18) SS-18 FENCE TYPE "C" L.F.	U-329(18) I-10 DUMPED ROCK CH. PROT. C.Y.	U-329(18) SS-18 FENCE TYPE "D" L.F.	U-329(18) SS-18 FENCE TYPE "C" L.F.
361		605	386			
362			—			
363			—			
364		801	820			
365		779	834			
366	19	685	878			
367			—			
368			—			
369						538
370						92
371						527
372			—			—
373						781
374						880
375						1848
376				10		1615
377						1769
378						
379						2861
380				6		2682
381					1640	1385
382					2642	
383					595	
TOTAL	19	2870	2918	16	4877	14,978

R/W PLAN STA. 766+00 TO STA. 775+00