LAKE COUNTY LAK-2-14.38	OHIO FHWA REGION 5 FEDERAL PROJECT	45 138

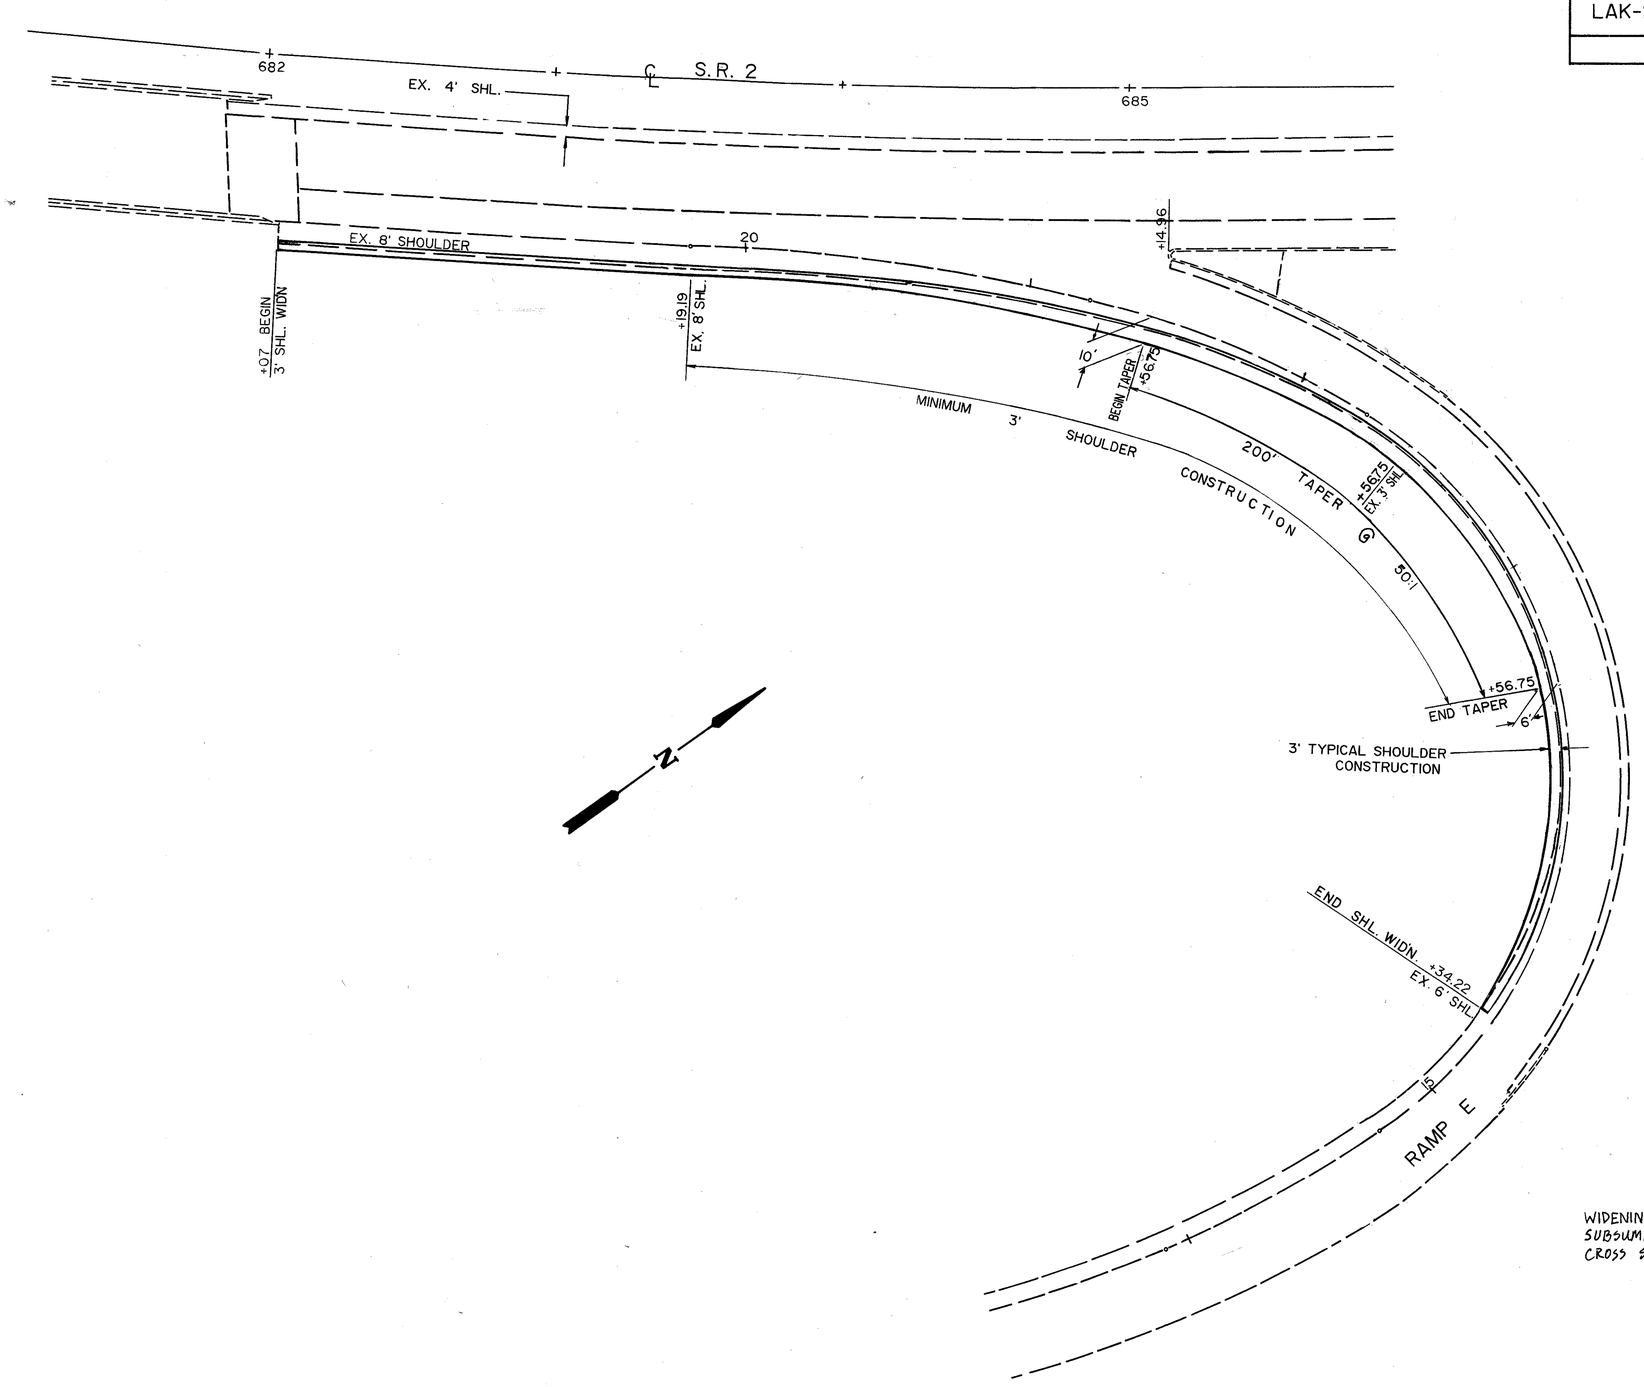

WIDENING DETAIL SEE SHEET No. 3 & 4
SUBSUMMARIES SEE SHEET No. 20 & 21.
CROSS SECTIONS SEE SHEET No. 54.

90449

SHOULDER WIDENING TRANSITION - RAMP E