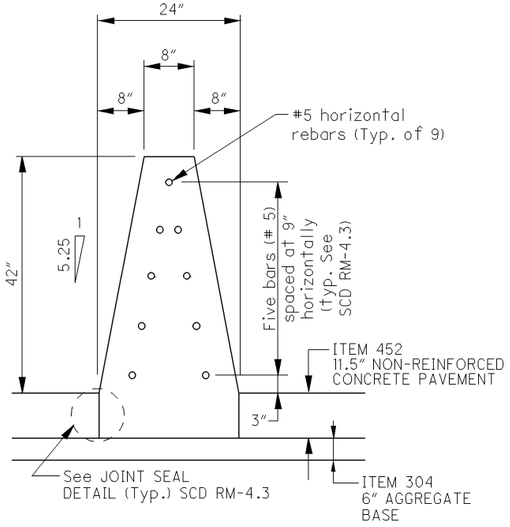

SINGLE SLOPE BARRIER
TYPE B, AS PER PLAN

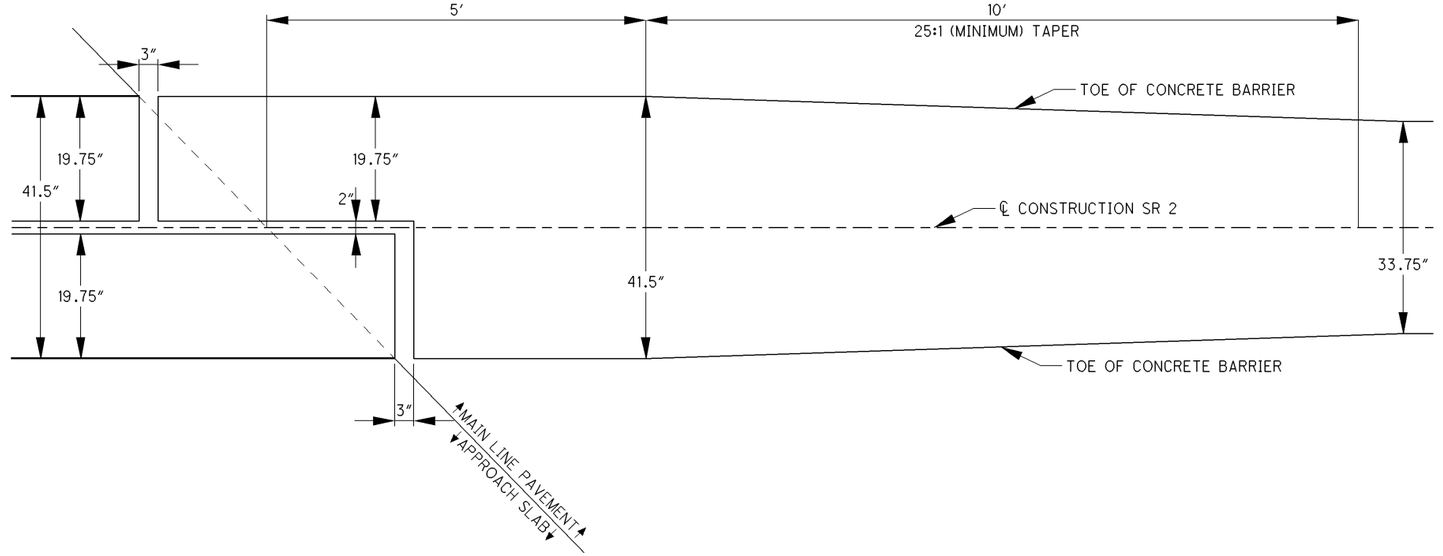

MEDIAN BARRIER TRANSITION AT BRIDGES

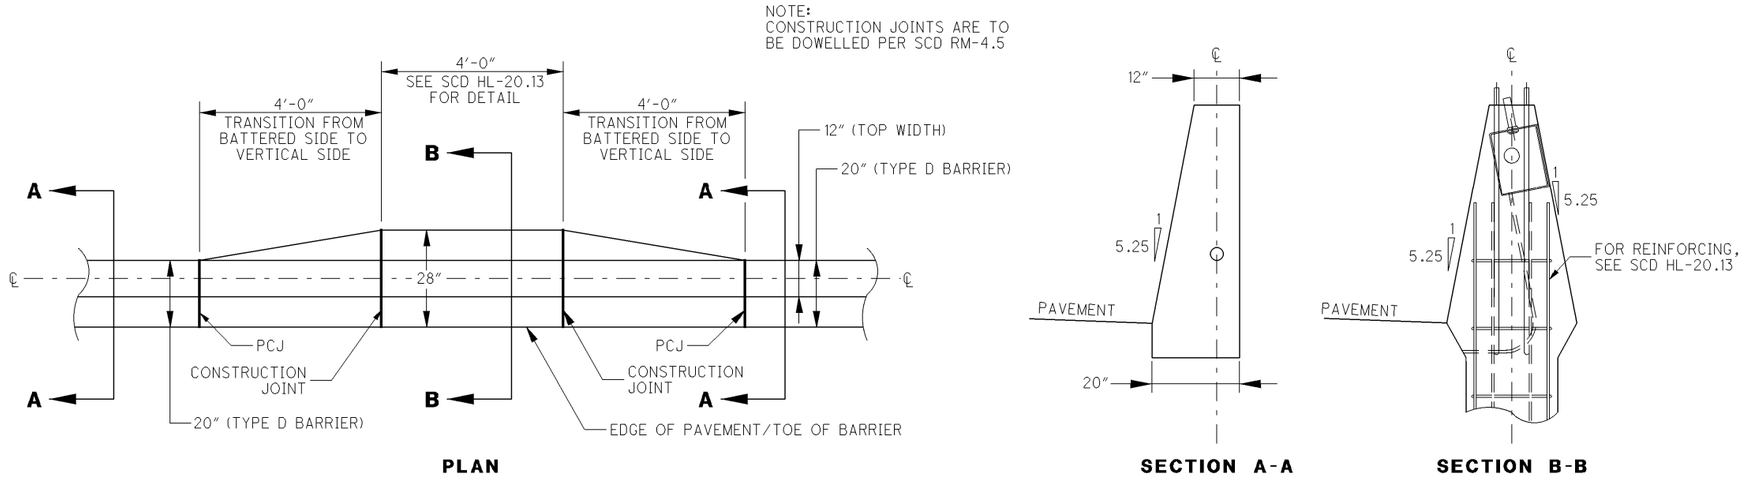

TYPE D BARRIER TRANSITION
FOR BARRIER MOUNTED LIGHT POLES

TYPICAL SECTIONS
MISCELLANEOUS DETAIL
(CONCRETE ALTERNATIVE)

LAK-2-3.32

29D
1679

I:\PROJECTS\Pid13486\Addendum\Alternate bid\13486GYP07.dgn 18-NOV-2008 2:10PM jgrmovse