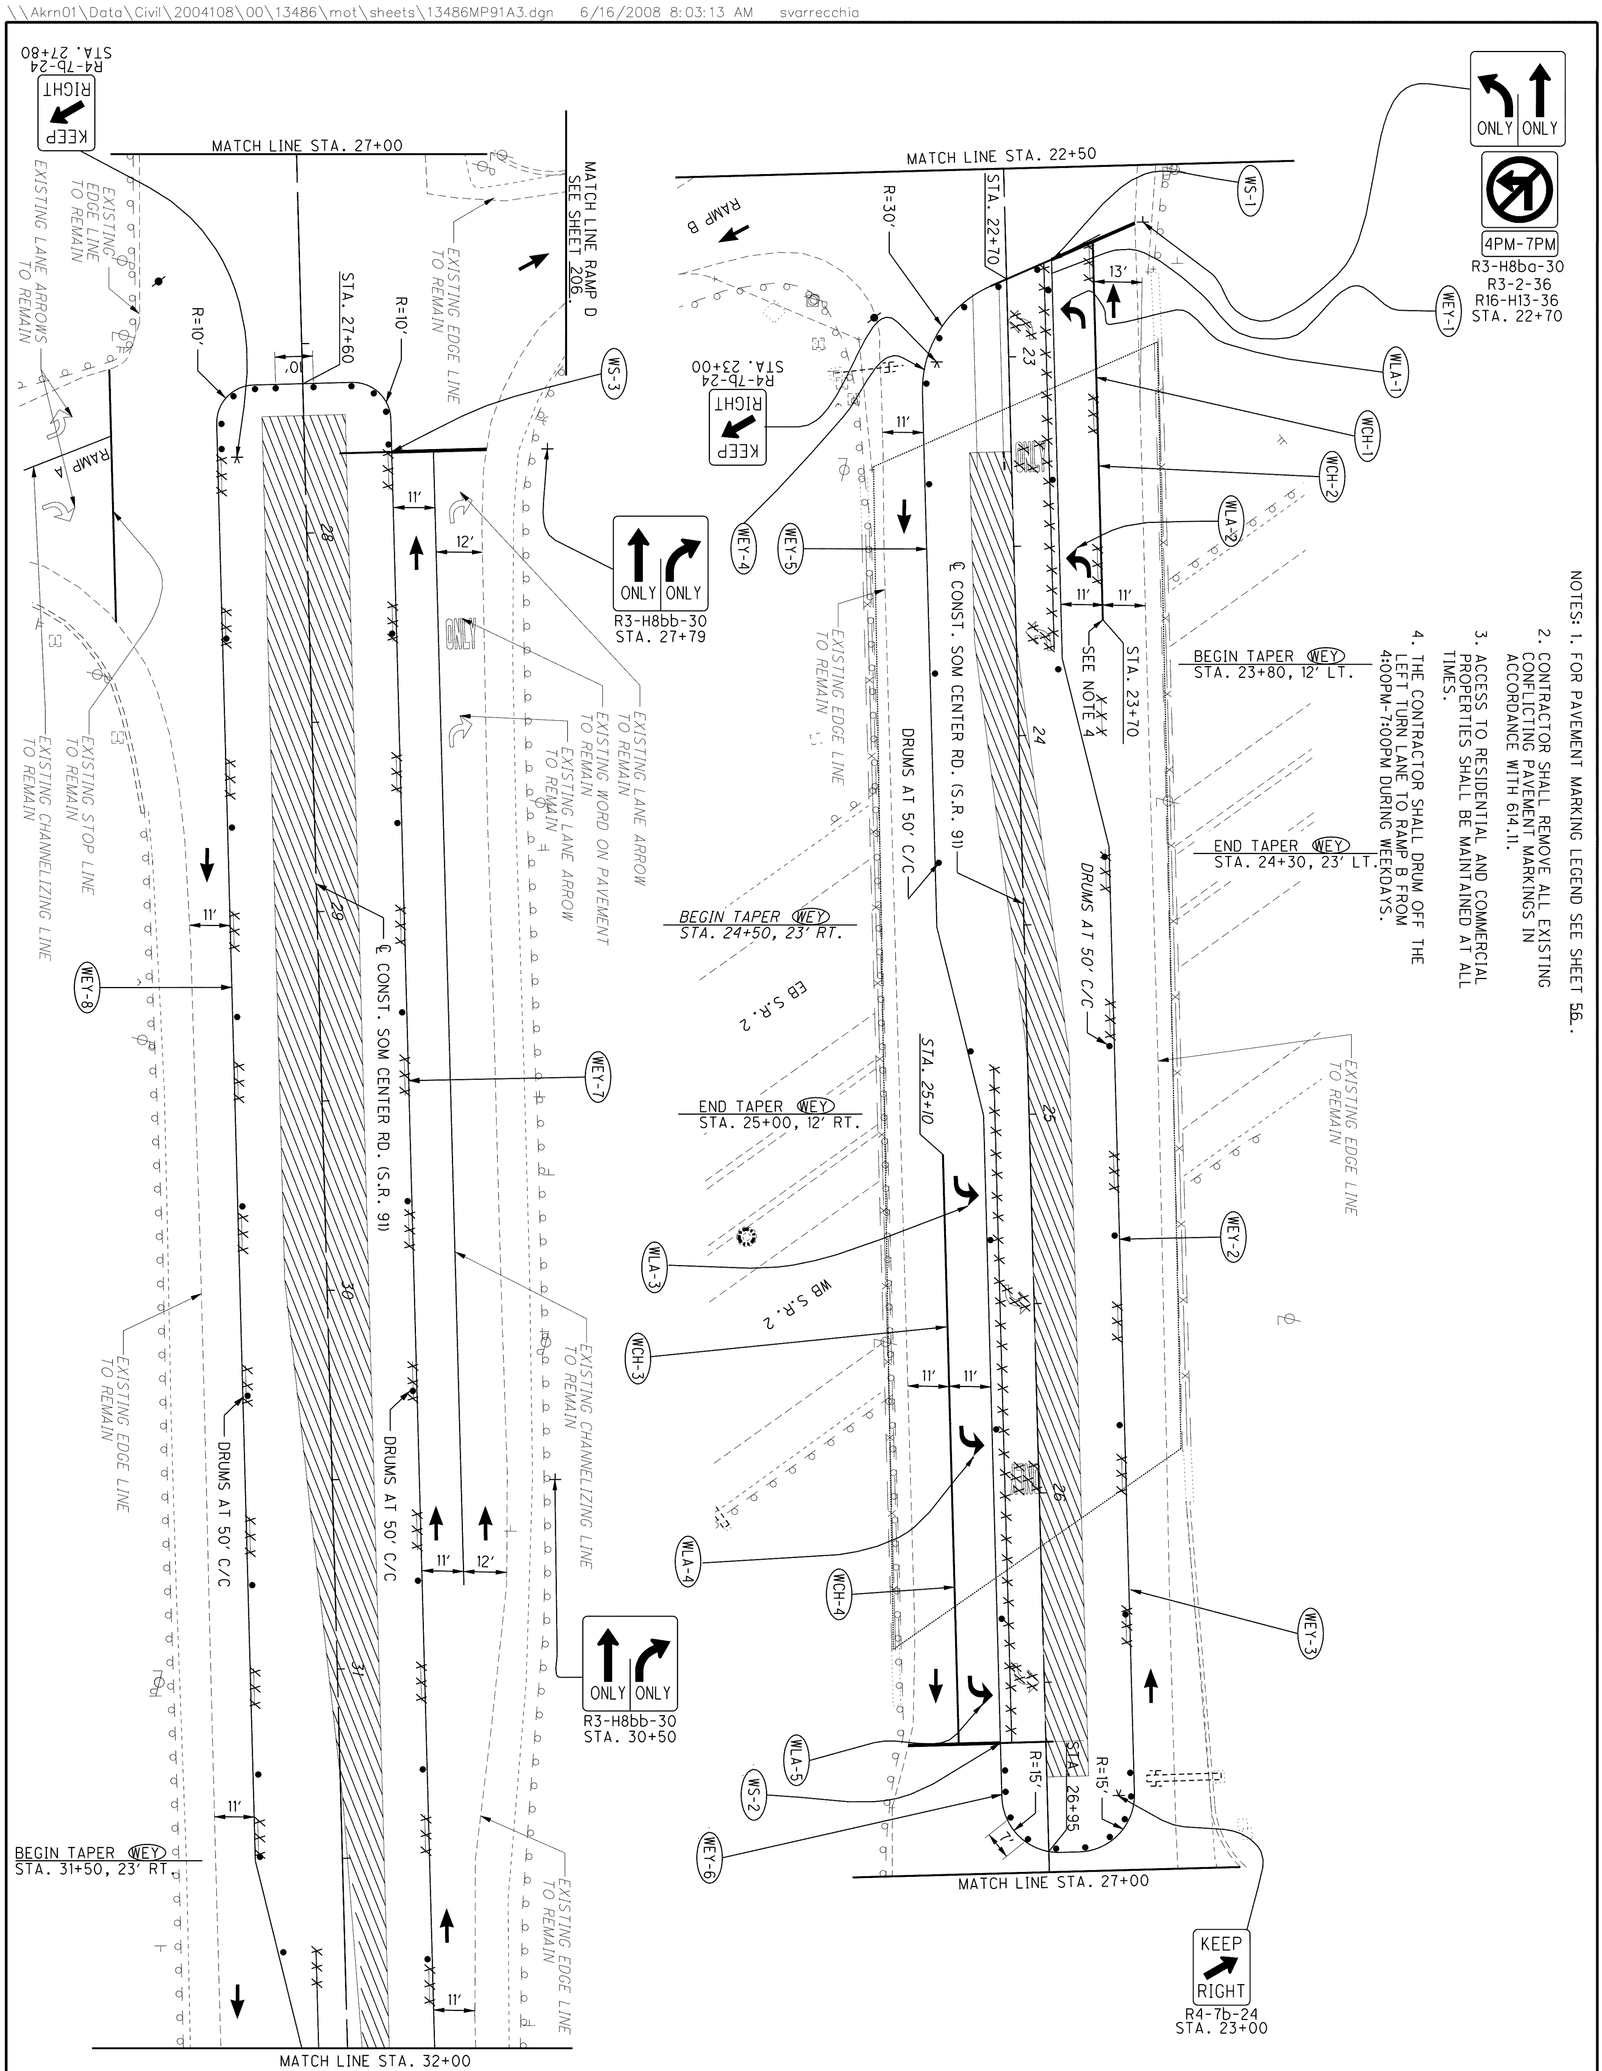

NOTES: 1. FOR PAVEMENT MARKING LEGEND SEE SHEET 56.

2. CONTRACTOR SHALL REMOVE ALL EXISTING CONFLICTING PAVEMENT MARKINGS IN ACCORDANCE WITH 614.11.

3. ACCESS TO RESIDENTIAL AND COMMERCIAL PROPERTIES SHALL BE MAINTAINED AT ALL TIMES.

4. THE CONTRACTOR SHALL DRUM OFF THE LEFT TURN LANE TO RAMP B FROM 4:00PM-7:00PM DURING WEEKDAYS.

203 1679	LAK-2-3.32	MAINTENANCE OF TRAFFIC - SOM CENTER RD. (S.R. 91) STAGE 3 PHASE B STEP 1 - STA. 22+50 TO STA. 32+00	CALCULATED TRR CHECKED MAH	0 20 10 40 HORIZONTAL SCALE IN FEET