| SEEDING END WIDTH | SEEDING SQ. YDS. |
|---|---|
| | 786 |
| 146 | |
| | 811 |
| | 836 |
| 146 | |
| | 2433 |
| 154 | |

℄ CONSTRUCTION

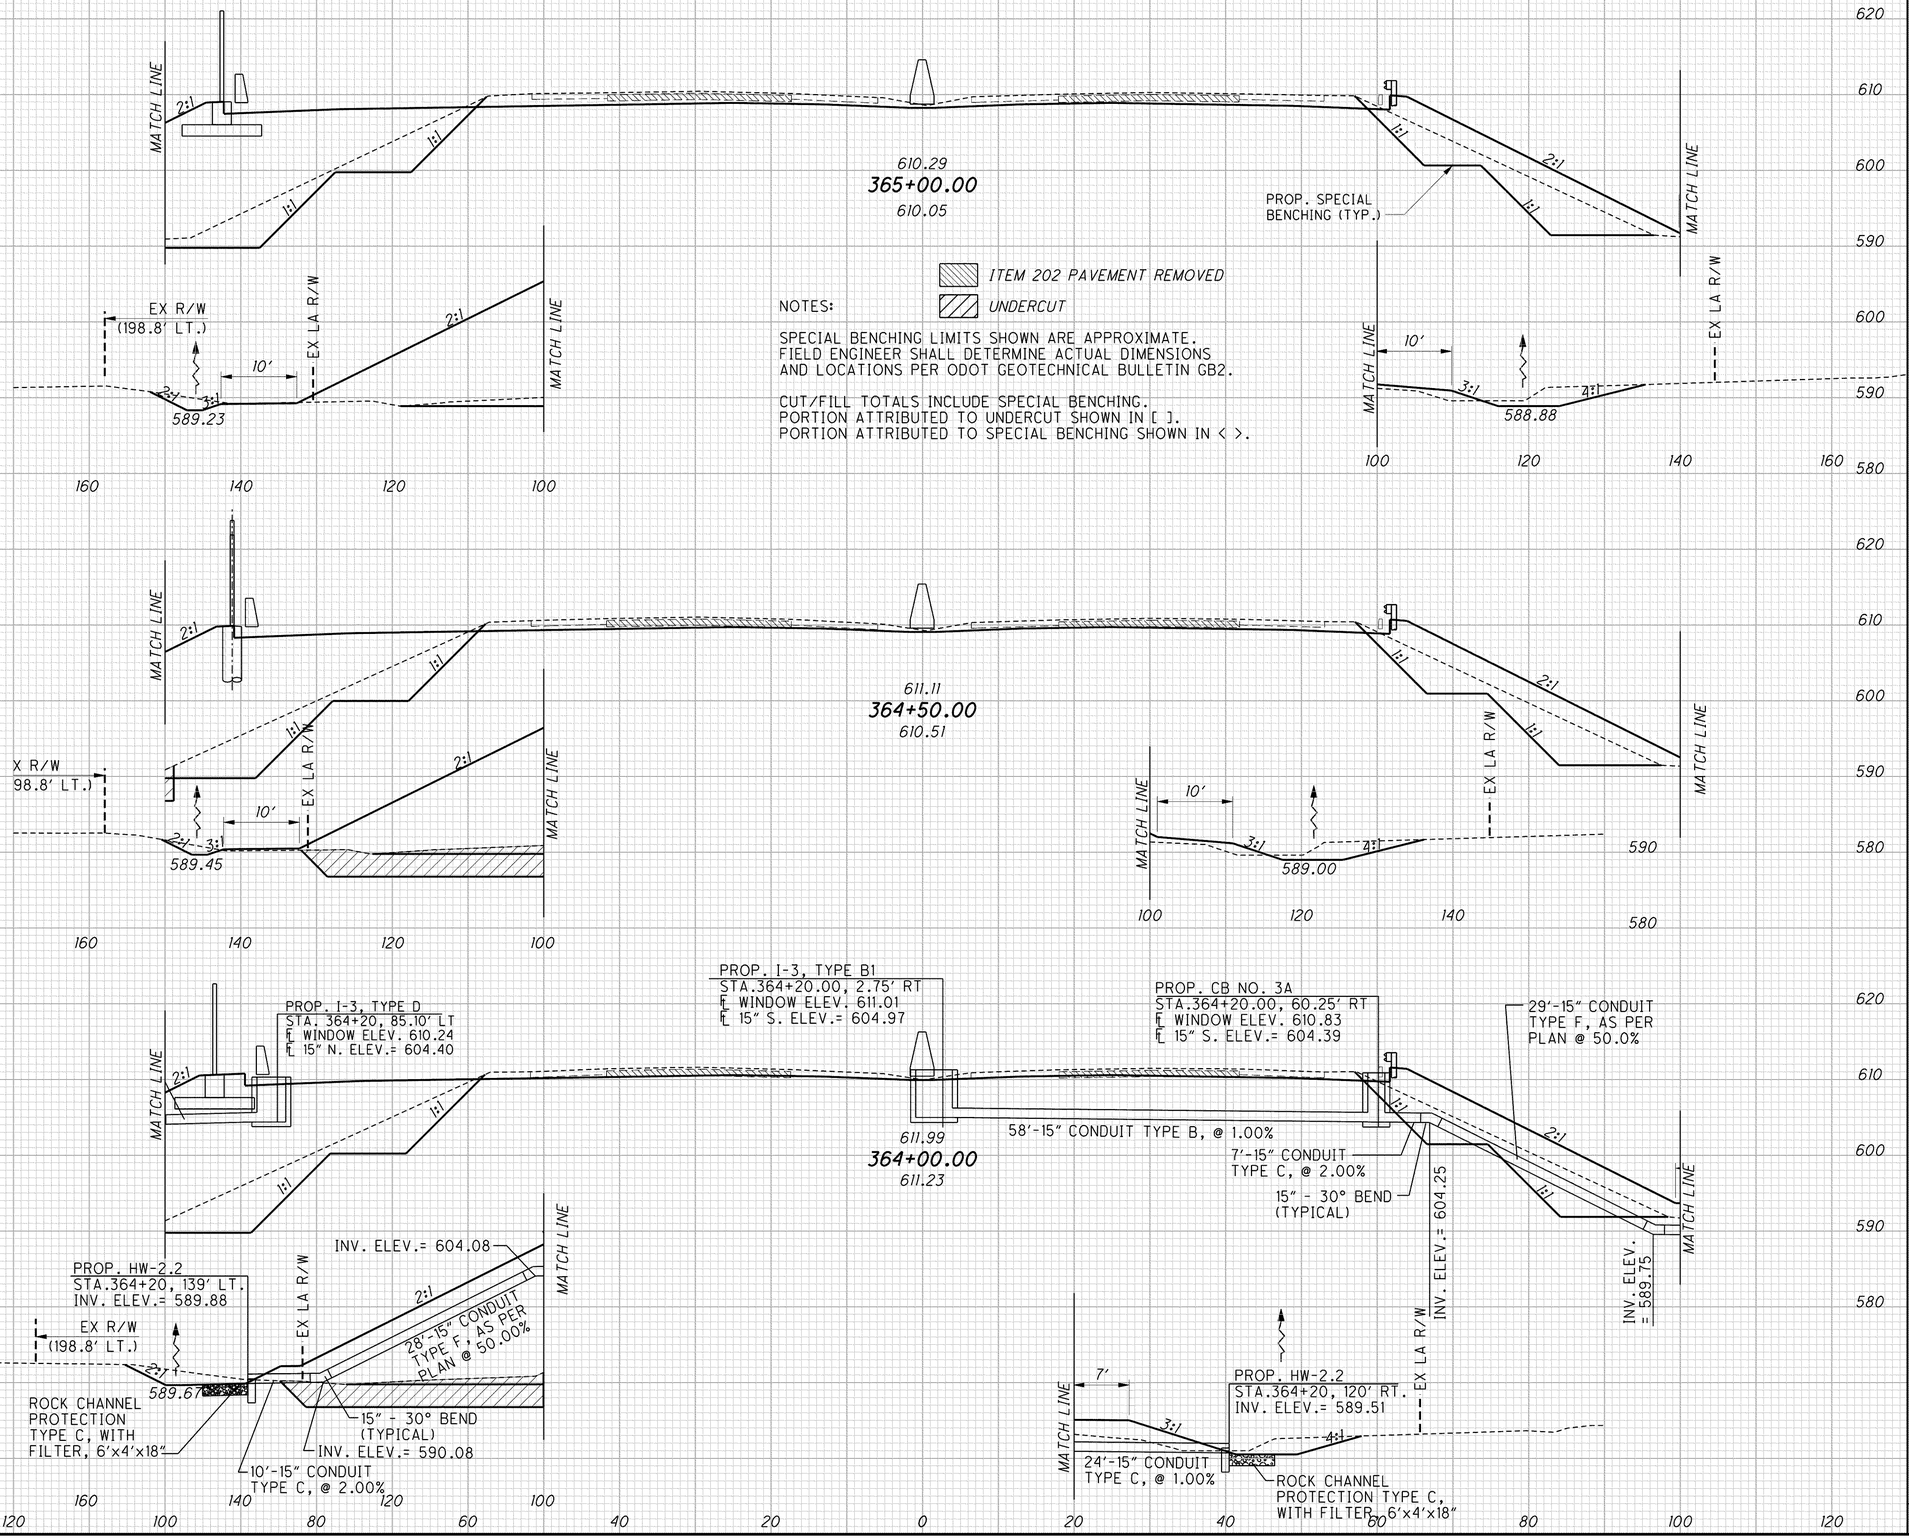


ITEM 202 PAVEMENT REMOVED

UNDERCUT

NOTES:

SPECIAL BENCHING LIMITS SHOWN ARE APPROXIMATE. FIELD ENGINEER SHALL DETERMINE ACTUAL DIMENSIONS AND LOCATIONS PER ODOT GEOTECHNICAL BULLETIN GB2.

CUT/FILL TOTALS INCLUDE SPECIAL BENCHING.
PORTION ATTRIBUTED TO UNDERCUT SHOWN IN [ ].
PORTION ATTRIBUTED TO SPECIAL BENCHING SHOWN IN < >.

| END AREA CUT | END AREA FILL | VOLUME CUT | VOLUME FILL |
|---|---|---|---|
| 370 <260> | 972 | 681 [91] <507> | 1843 |
| 365 [98] <288> | 1018 | 680 [184] <551> | 2013 |
| 369 [101] <307> | 1156 | 681 [182] <592> | 2207 |
| | | 2042 | 6063 |

CALCULATED DES

CHECKED PSB

# CROSS SECTIONS STA. 364+00 TO STA. 365+00

LAK-2-3.63

355
1679

g:\project\lak\13486\roadway\sheets\13486xs001.dgn 6/26/2008 4:05:14 PM djozity