℄ CONSTRUCTION

ITEM 202 PAVEMENT REMOVED

UNDERCUT

NOTES:

SPECIAL BENCHING LIMITS SHOWN ARE APPROXIMATE.
FIELD ENGINEER SHALL DETERMINE ACTUAL DIMENSIONS
AND LOCATIONS PER ODOT GEOTECHNICAL BULLETIN GB2.

CUT/FILL TOTALS INCLUDE SPECIAL BENCHING.
PORTION ATTRIBUTED TO UNDERCUT SHOWN IN [ ].
PORTION ATTRIBUTED TO SPECIAL BENCHING SHOWN IN < >.

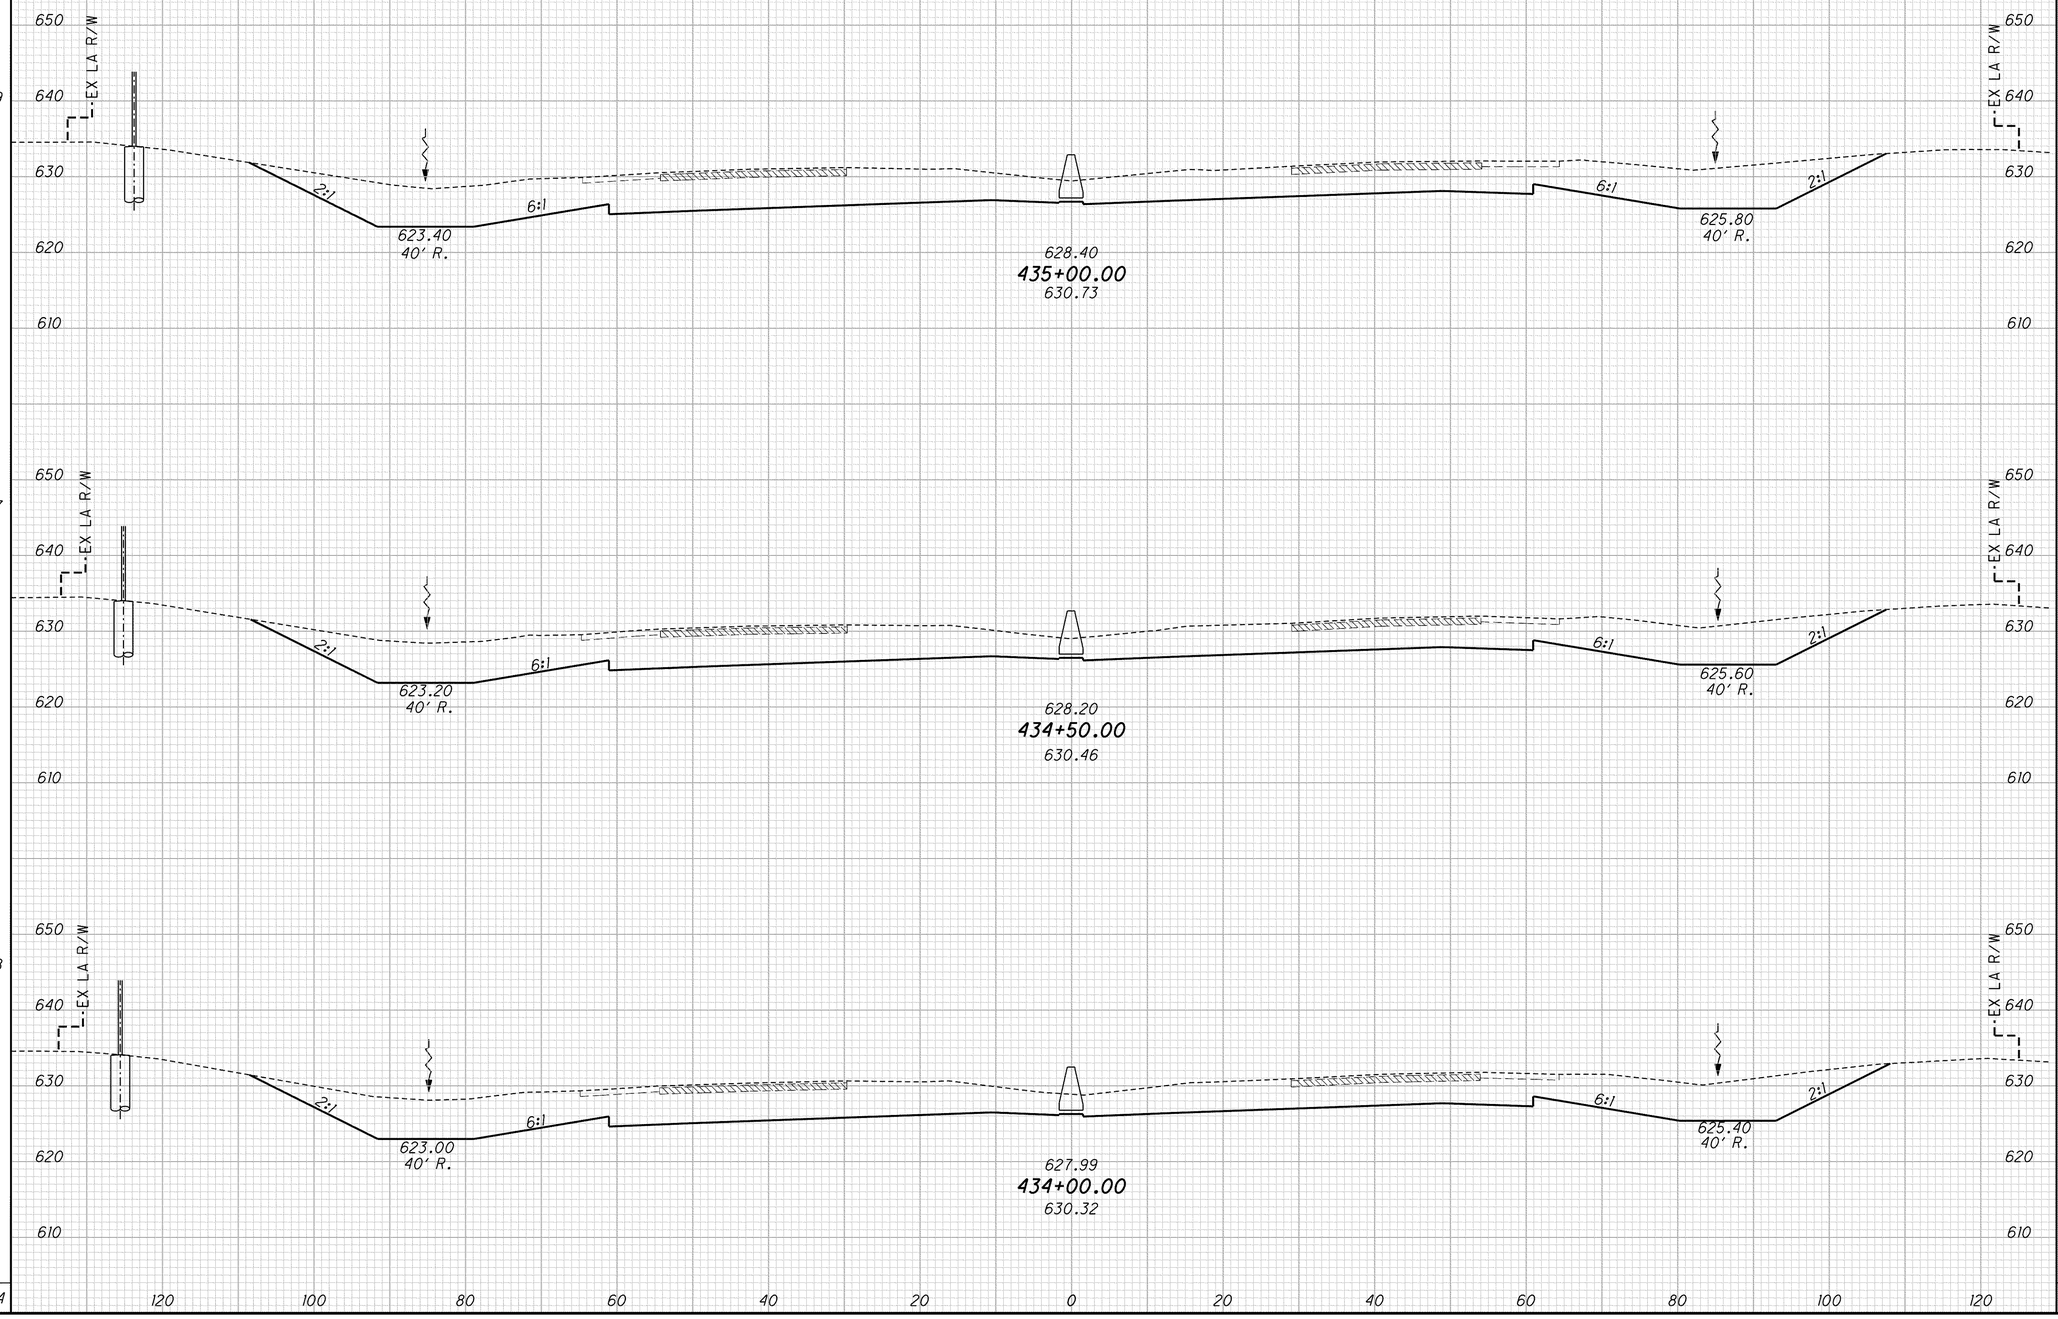

SEEDING END WIDTH	SEEDING SQ. YDS.	END AREA CUT	END AREA FILL	VOLUME CUT	VOLUME FILL
	559				
100		847			
	557			1556	
100		833			
	558			1537	
101		827			
				1524	
1674				4617	

CALCULATED DES
CHECKED PSB

CROSS SECTIONS
STA. 434+00 TO STA. 435+00

LAK-2-3.32

401
1679

G:\Project\lak\13486\roadway\sheets\13486xs001.dgn 6/27/2008 8:11:54 AM chanenan