SEEDING	
END WIDTH	SQ. YDS.
	489
92	
	514
	497
86	
1500	

℄ CONSTRUCTION

ITEM 202 PAVEMENT REMOVED

UNDERCUT

NOTES:

SPECIAL BENCHING LIMITS SHOWN ARE APPROXIMATE.
FIELD ENGINEER SHALL DETERMINE ACTUAL DIMENSIONS
AND LOCATIONS PER ODOT GEOTECHNICAL BULLETIN GB2.

CUT/FILL TOTALS INCLUDE SPECIAL BENCHING.
PORTION ATTRIBUTED TO UNDERCUT SHOWN IN [ ].
PORTION ATTRIBUTED TO SPECIAL BENCHING SHOWN IN < >.

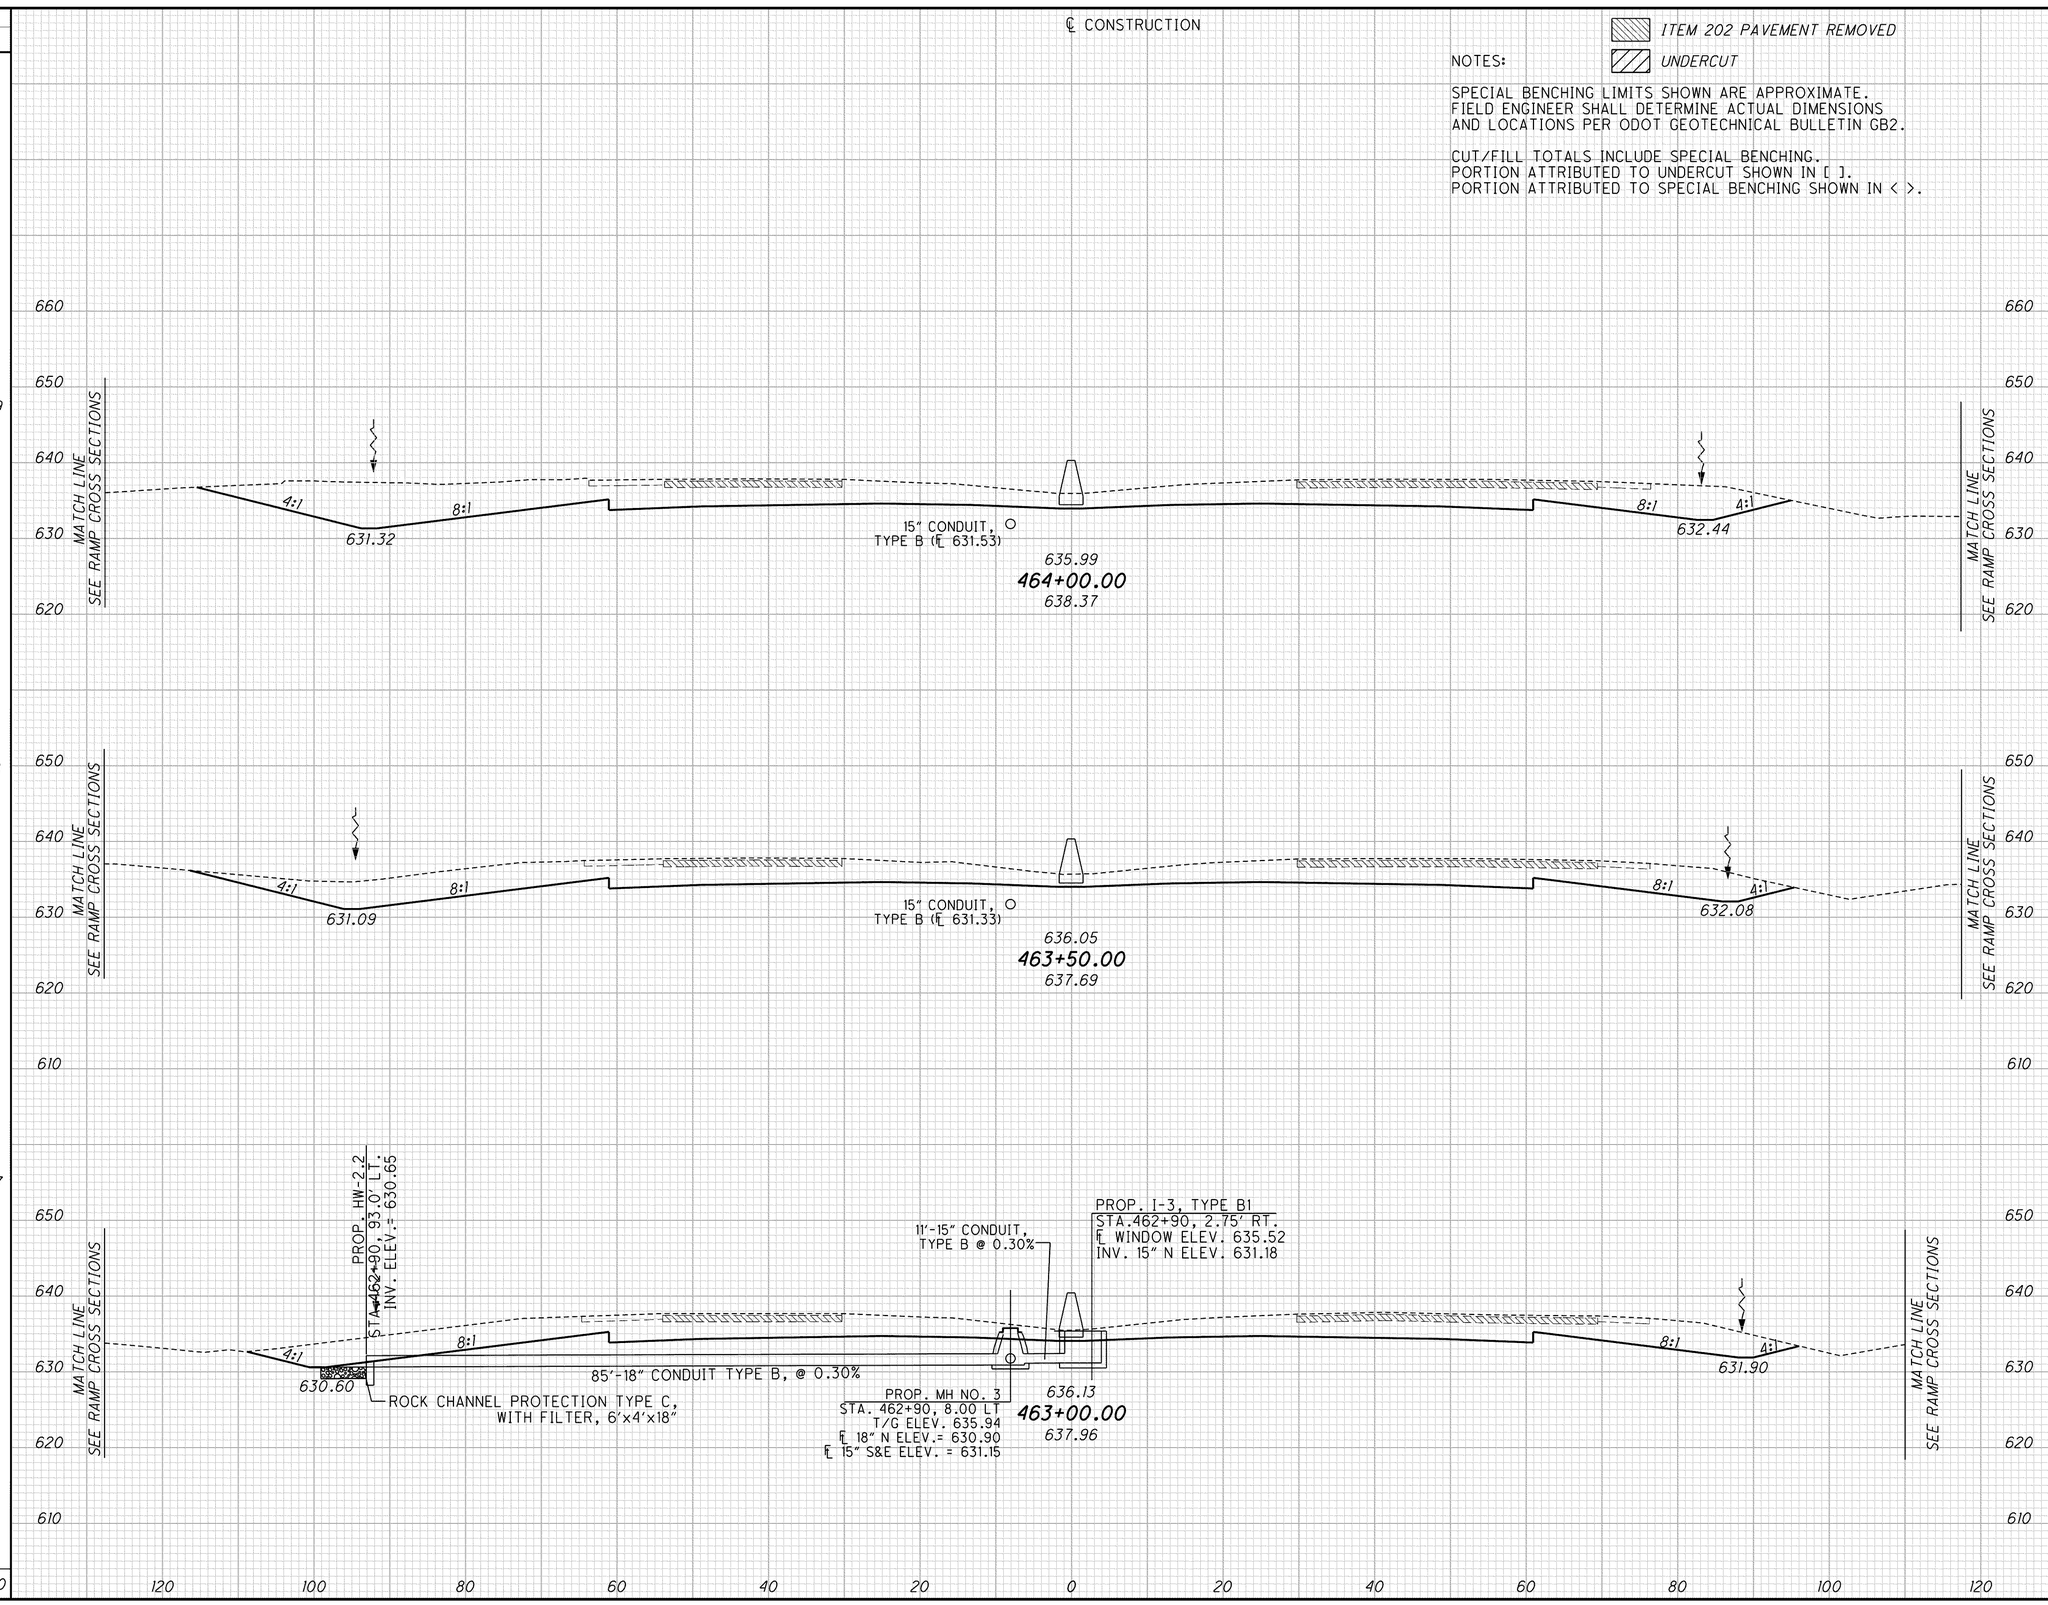

END AREA	
CUT	FILL
619	
538	
499	

VOLUME	
CUT	FILL
1071	
960	
895	
2926	

CALCULATED DES

CHECKED PSB

CROSS SECTIONS
STA. 463+00 TO STA. 464+00

LAK-2-3.32

420
1679

G:\Project\lak\13486\roadway\sheets\13486xs001.dgn 6/27/2008 8:13:53 AM chaneman