SEEDING	
END WIDTH	SQ. YDS.
119	666
121	
	666

℄ CONSTRUCTION

ITEM 202 PAVEMENT REMOVED

UNDERCUT

NOTES:

SPECIAL BENCHING LIMITS SHOWN ARE APPROXIMATE.
FIELD ENGINEER SHALL DETERMINE ACTUAL DIMENSIONS
AND LOCATIONS PER ODOT GEOTECHNICAL BULLETIN GB2.

CUT/FILL TOTALS INCLUDE SPECIAL BENCHING.
PORTION ATTRIBUTED TO UNDERCUT SHOWN IN [ ].
PORTION ATTRIBUTED TO SPECIAL BENCHING SHOWN IN < >.

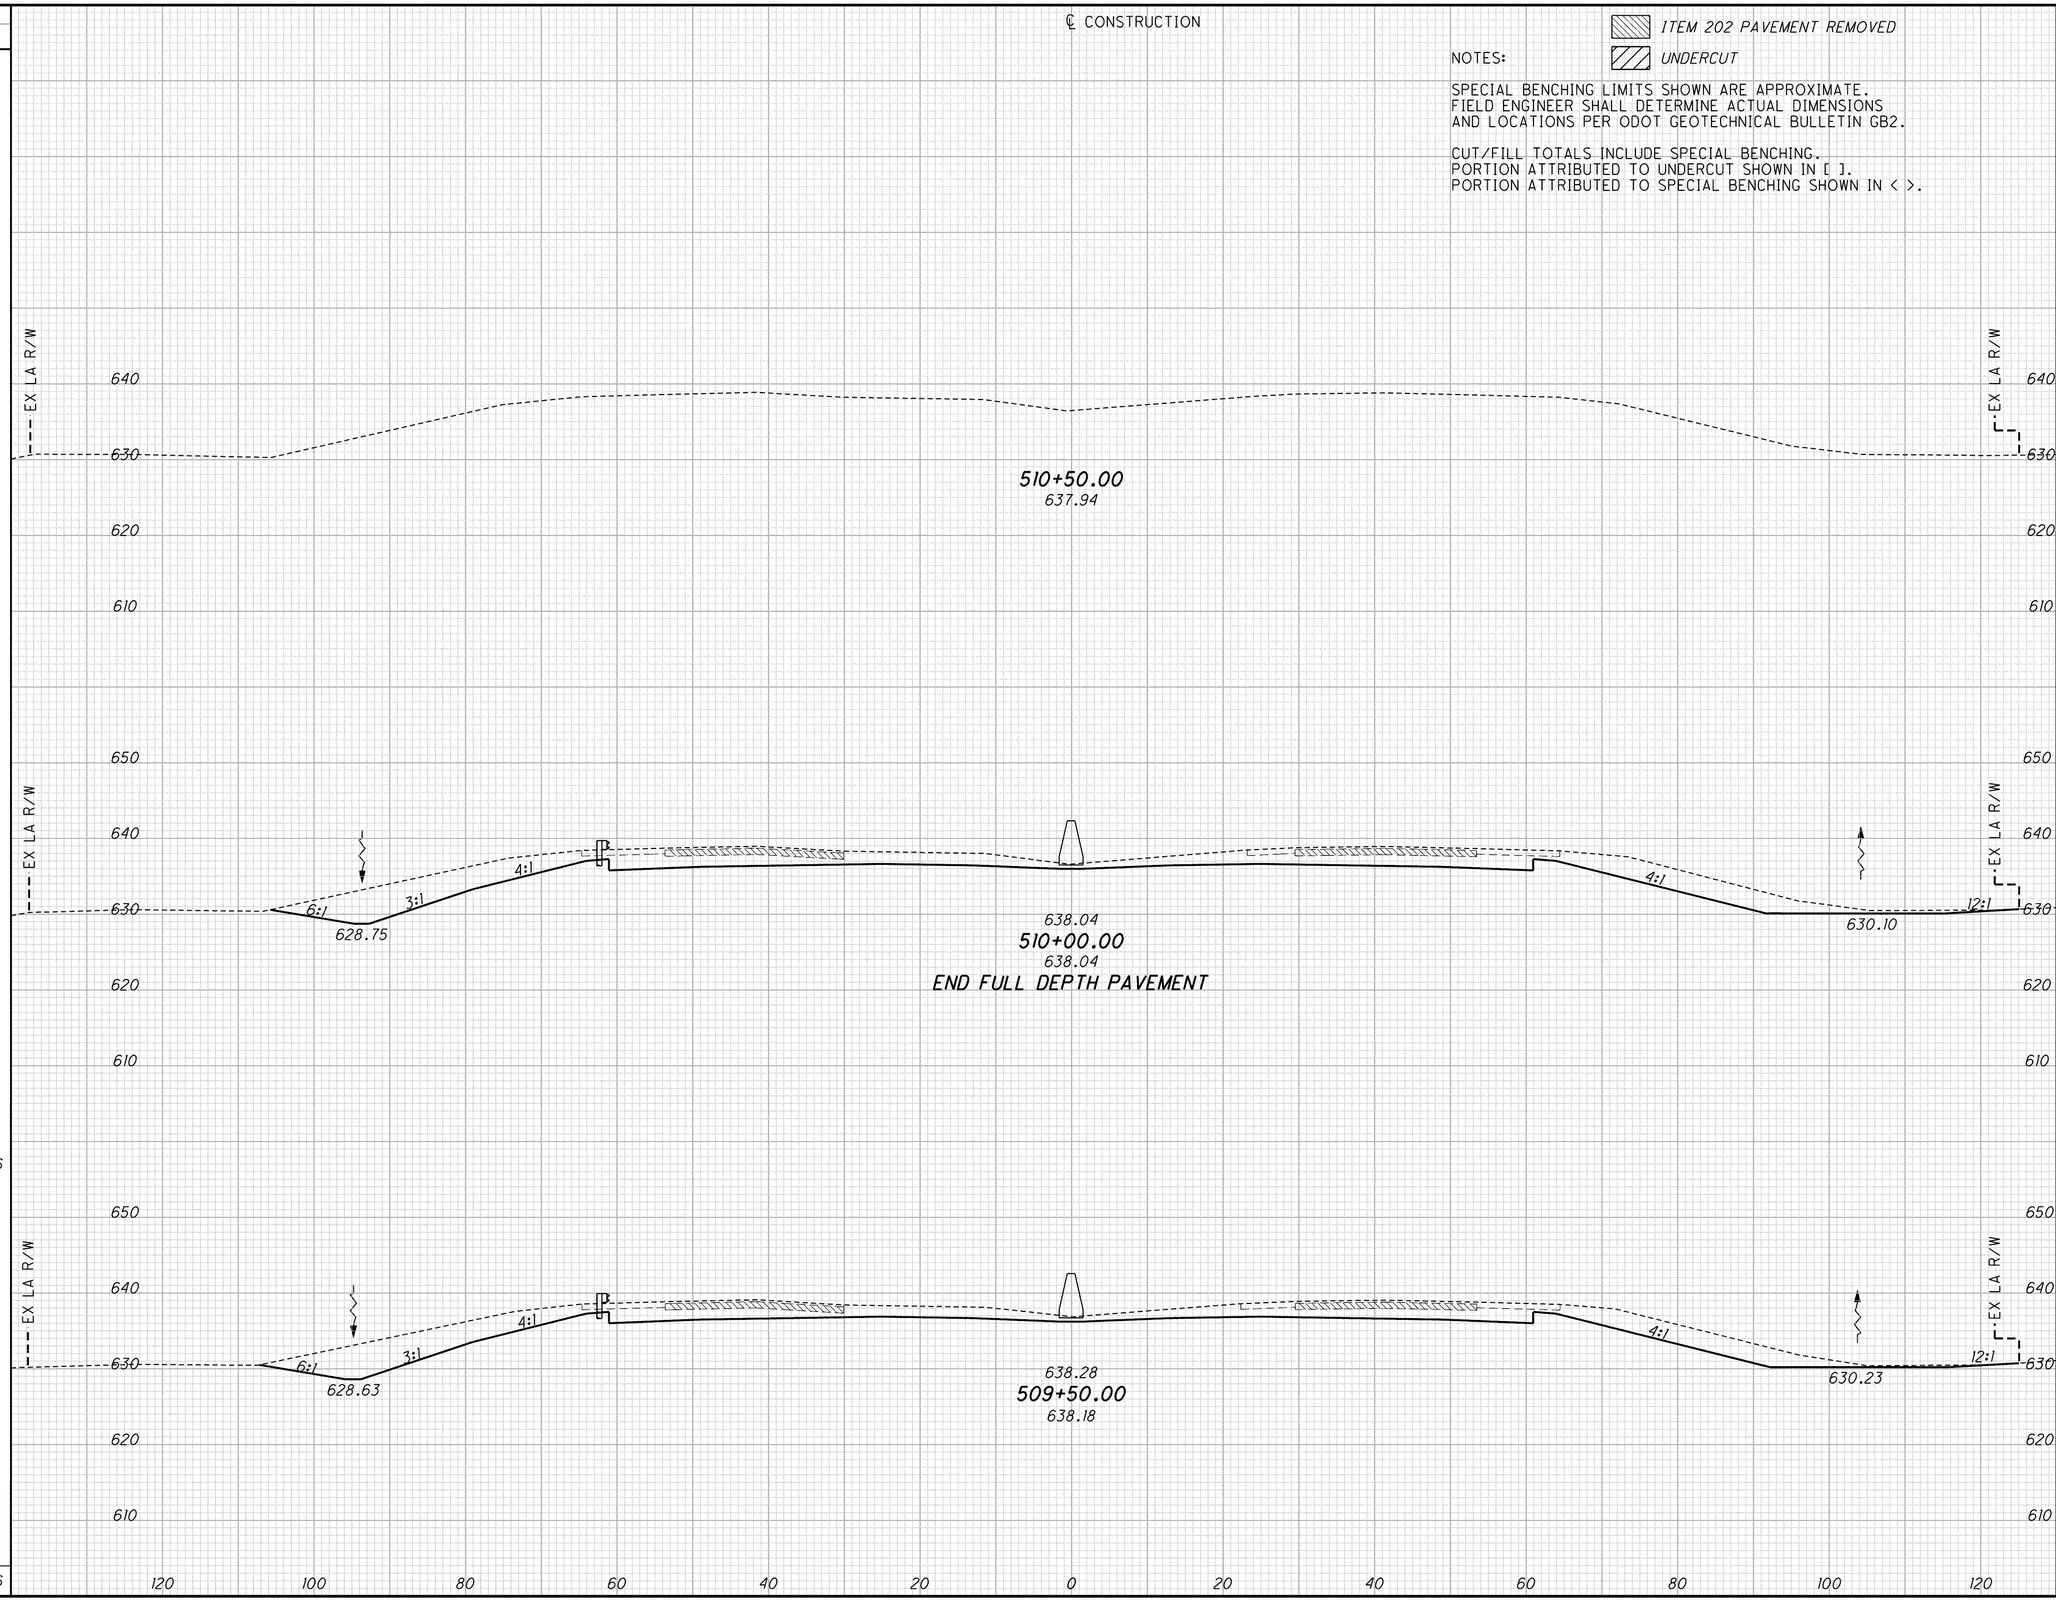

END AREA		VOLUME	
CUT	FILL	CUT	FILL
		392	
		707	
		372	
		667	
		1374	

CALCULATED DES

CHECKED PSB

CROSS SECTIONS

STA. 509+50 TO STA. 510+50

LAK-2-3.32

448
1679

G:\Project\LAK\13486\roadway\sheets\13486xs001.dgn 6/30/2008 10:44:04 AM dshaner