SEEDING END WIDTH	SEEDING SQ. YDS.	END AREA CUT	END AREA FILL	VOLUME CUT	VOLUME FILL
	319			110	6
52		74	0		
	21			13	0
1		25	0		
	0			5	0
0		20	0		
	340			128	6

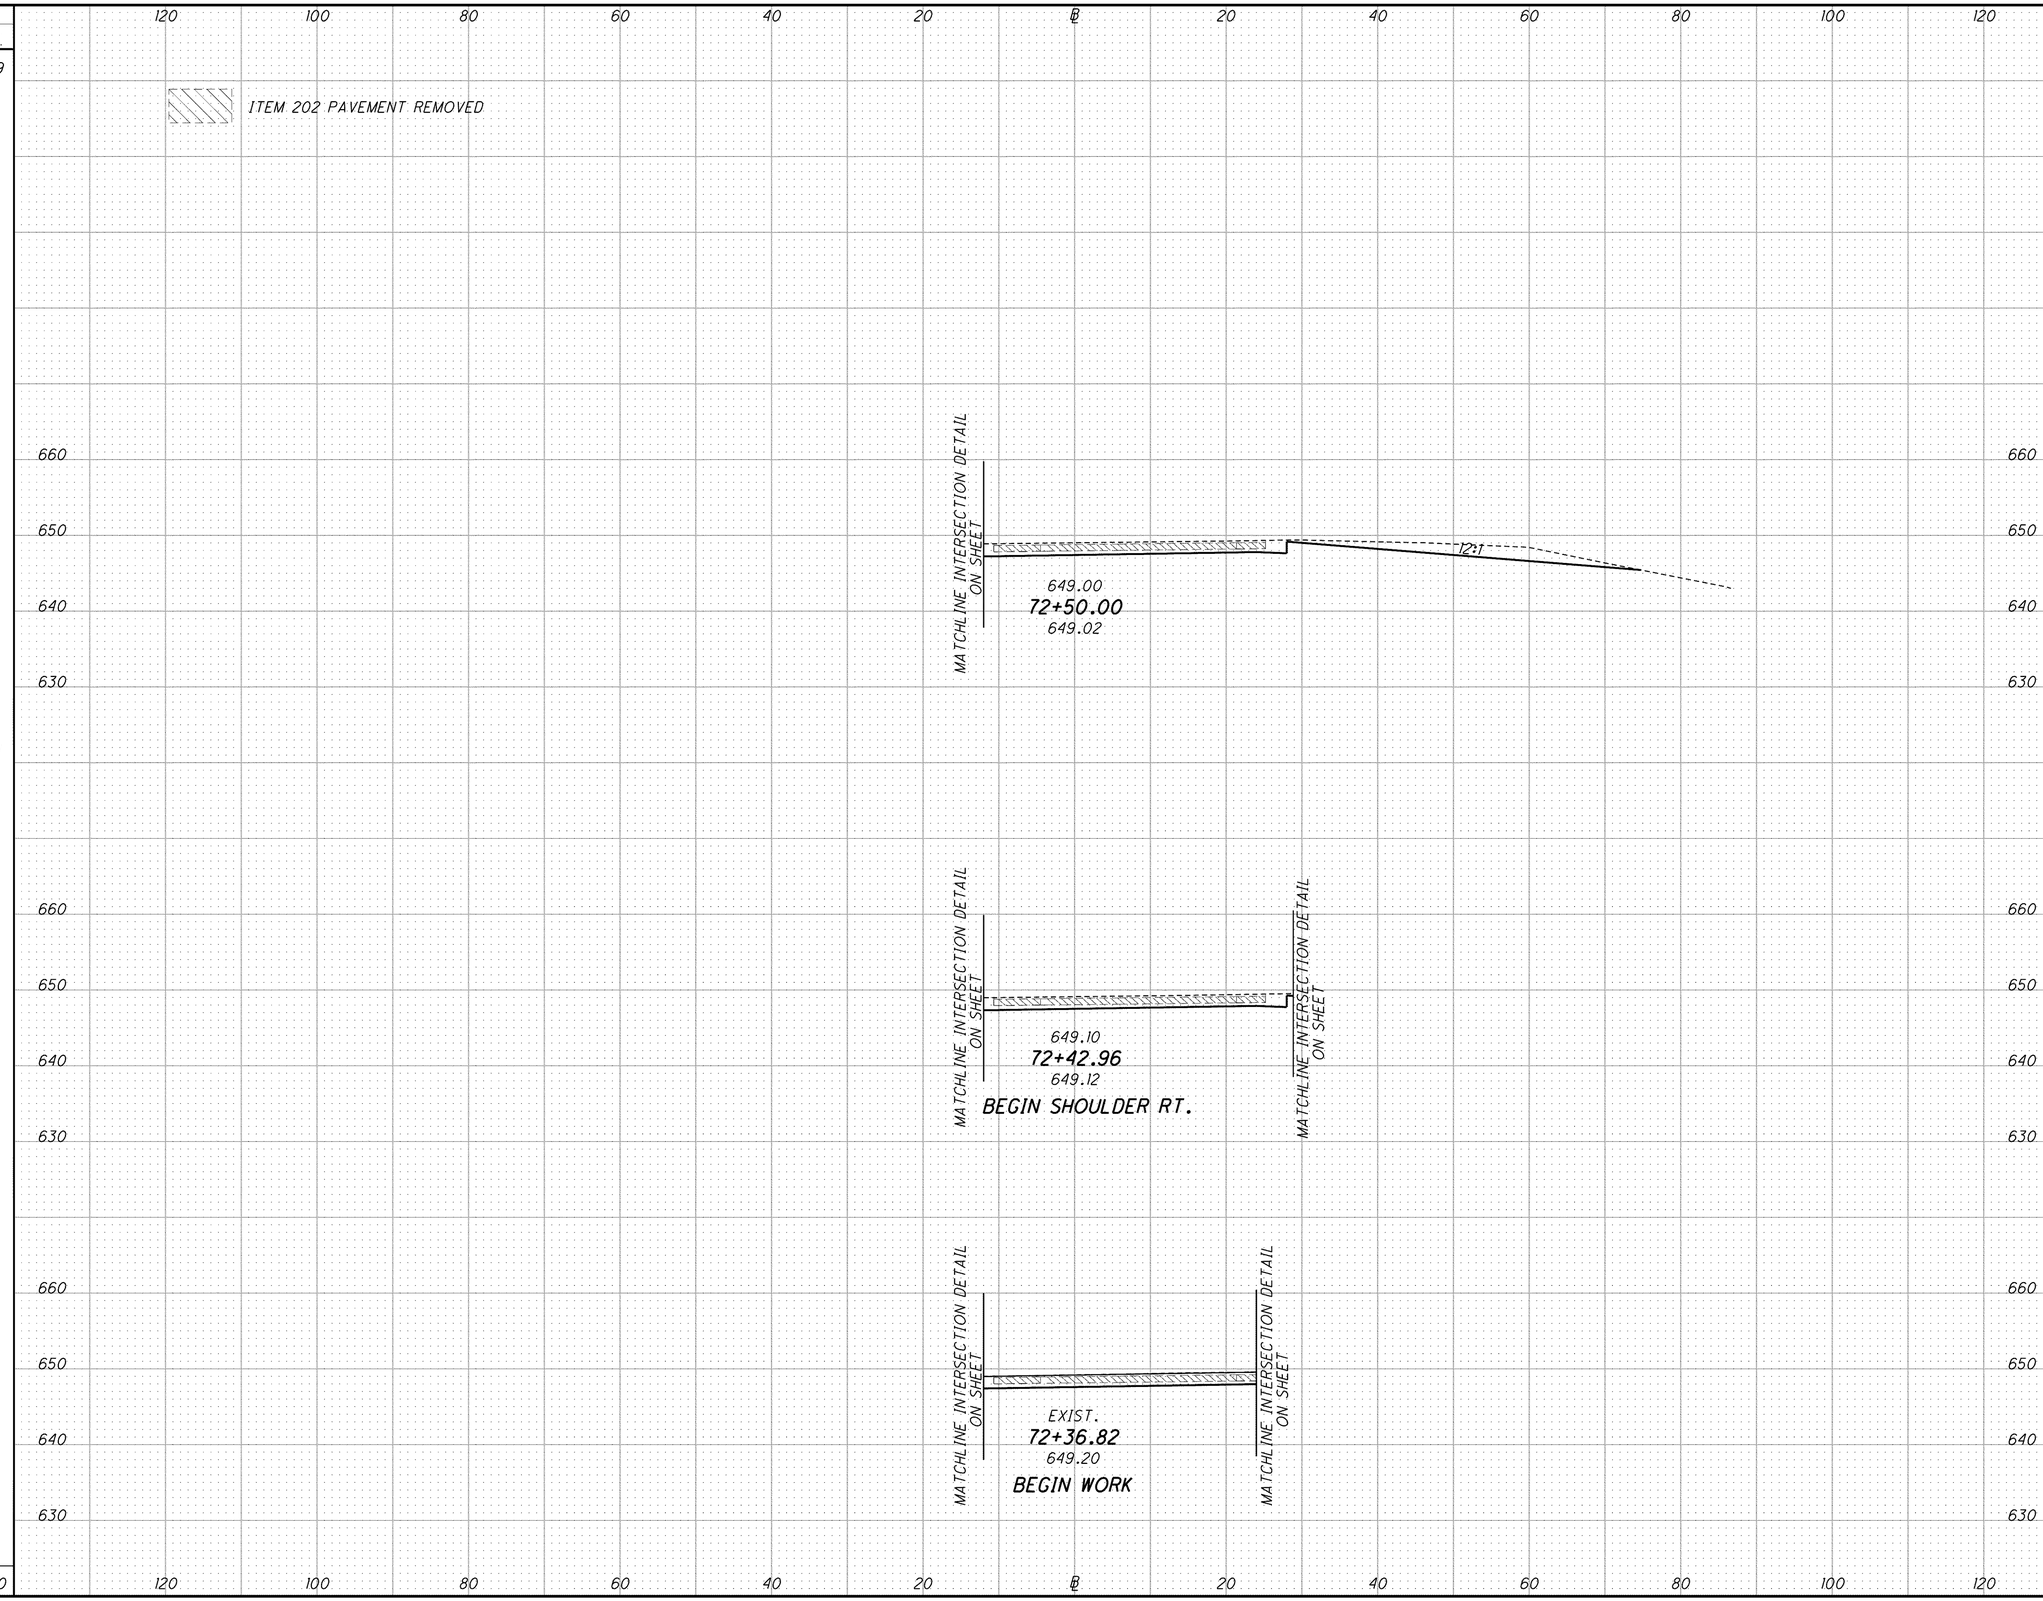

CALCULATED CML
CHECKED MVJ

CROSS SECTIONS - S.R. 91 RAMP A
BEGIN TO STA. 72+50.00

LAK-2-3.32

452
1679