℄ RAMP D

ITEM 202 PAVEMENT REMOVED

NOTES:

SPECIAL BENCHING LIMITS SHOWN ARE APPROXIMATE.
FIELD ENGINEER SHALL DETERMINE ACTUAL DIMENSIONS
AND LOCATIONS PER ODOT GEOTECHNICAL BULLETIN GB2.

CUT/FILL TOTALS INCLUDE SPECIAL BENCHING & UNDERCUT.
PORTION ATTRIBUTED TO SPECIAL BENCHING SHOWN IN < >.

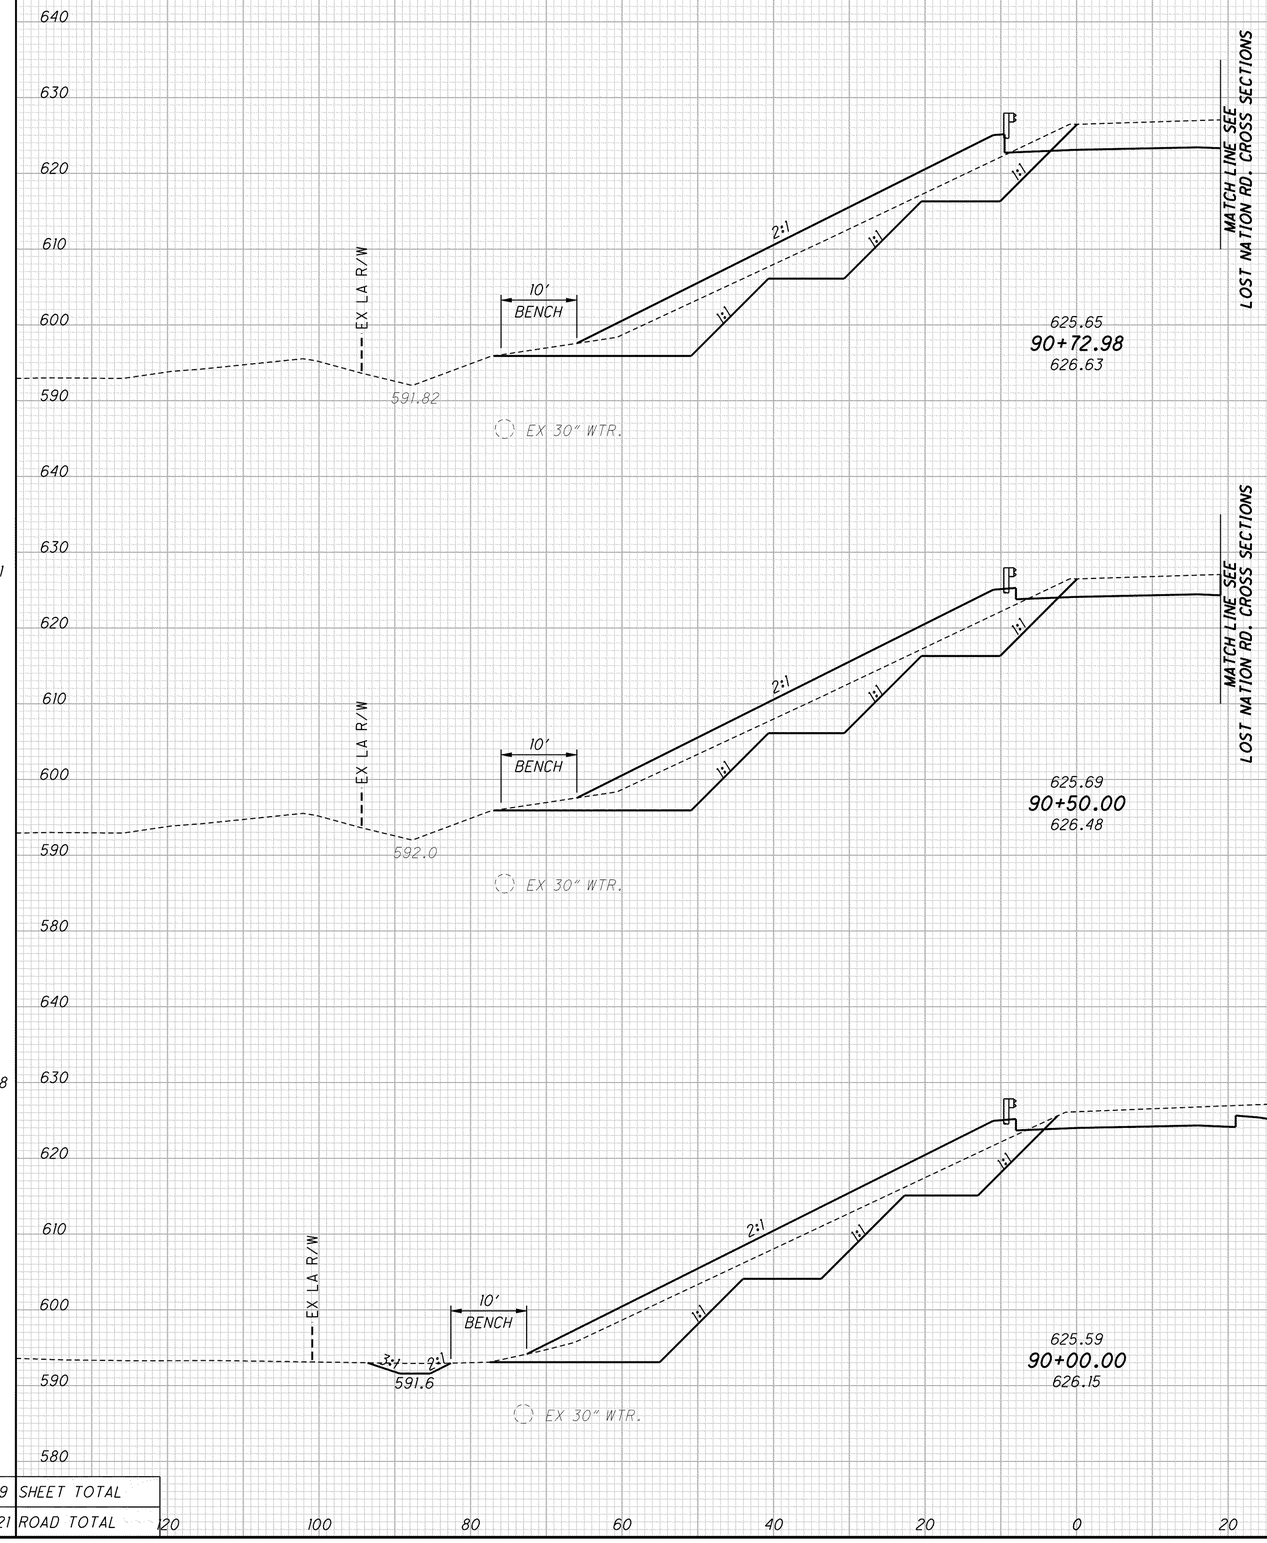

SEEDING END WIDTH	SEEDING SQ. YDS.	END AREA CUT	END AREA FILL	VOLUME CUT	VOLUME FILL
74					
	191	336 <251>	381	271 <214>	329
75		301 <251>	391		
	488	362 <280>	427	614 <492>	757
100				717 <564>	814
679	SHEET TOTAL			1602	1900
9921	ROAD TOTAL			5329	2687

CALCULATED TMA
CHECKED DES

CROSS SECTIONS - RAMP D
STA. 90+00 TO STA. 90+72.98

LAK-2-3.32

541
1679

g:\project\lak\13486\roadway\sheets\13486XS_LND.dgn 7/11/2008 7:54:35 AM dshaner