SEEDING END WIDTH	SEEDING SQ. YDS.
121	90
115	239
107	308
	637

ITEM 202 PAVEMENT REMOVED

SPECIAL BENCHING LIMITS SHOWN ARE APPROXIMATE.
FIELD ENGINEER SHALL DETERMINE ACTUAL DIMENSIONS
AND LOCATIONS PER ODOT GEOTECHNICAL BULLETIN GB2.

CUT/FILL TOTALS INCLUDE SPECIAL BENCHING.
PORTION ATTRIBUTED TO SPECIAL BENCHING SHOWN IN < >.

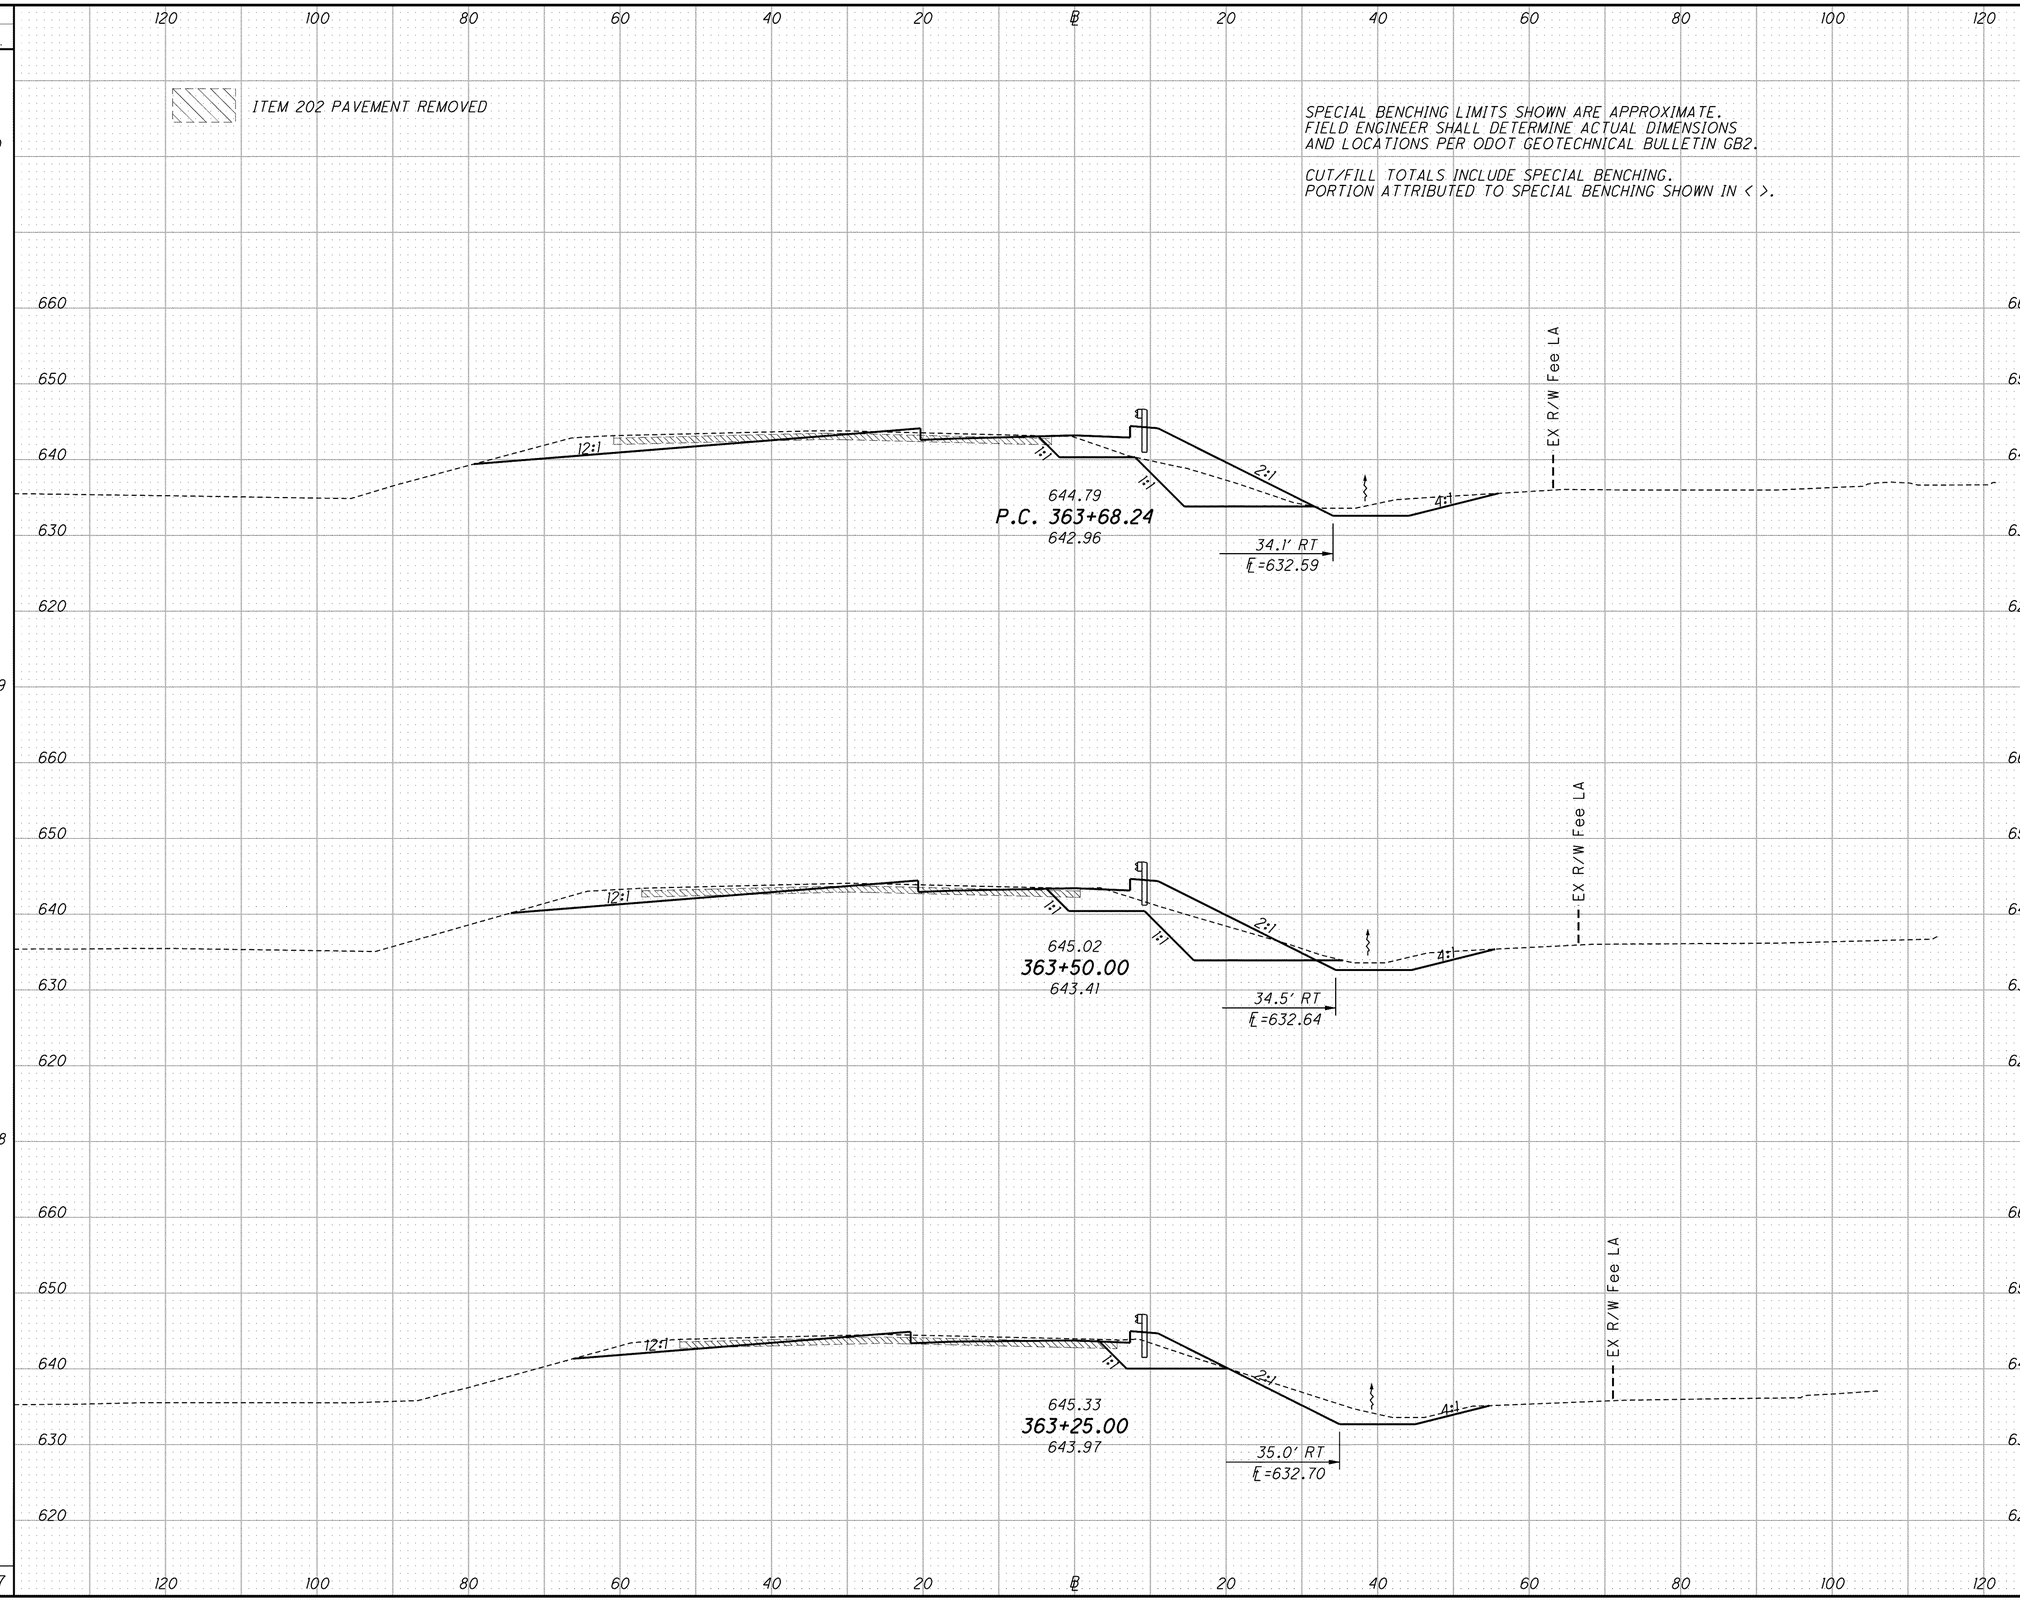

END AREA CUT	END AREA FILL	VOLUME CUT	VOLUME FILL
		38 <20>	46 <20>
146 <77>	177 <77>		
		104 <61>	119 <61>
162 <104>	176 <104>		
		116 <64>	120 <64>
89 <34>	82 <34>		
		<145>	<145>
		113	140

CALCULATED BSH
CHECKED MBM

CROSS SECTIONS - S.R. 306 RAMP N
STA. 363+25.00 TO STA. 363+68.24

LAK-2-3.32

598
1679

\\Akron01\Data\Civil\2004108\00\13486\roadway\sheets\13486XS004N.dgn 6/16/2008 10:59:27 AM mmoellendick