SEEDING	
END WIDTH	SQ. YDS.
49	132
	139
51	146
54	
	417

ITEM 202 PAVEMENT REMOVED

FOR NOISE BARRIER D PLAN & PROFILE, SEE SHEETS 1024 - 1029
FOR NOISE BARRIER D TYPICAL SECTION, SEE SHEET 29
FOR NOISE BARRIER NOTES & DETAILS, SEE SHEETS 966 - 976

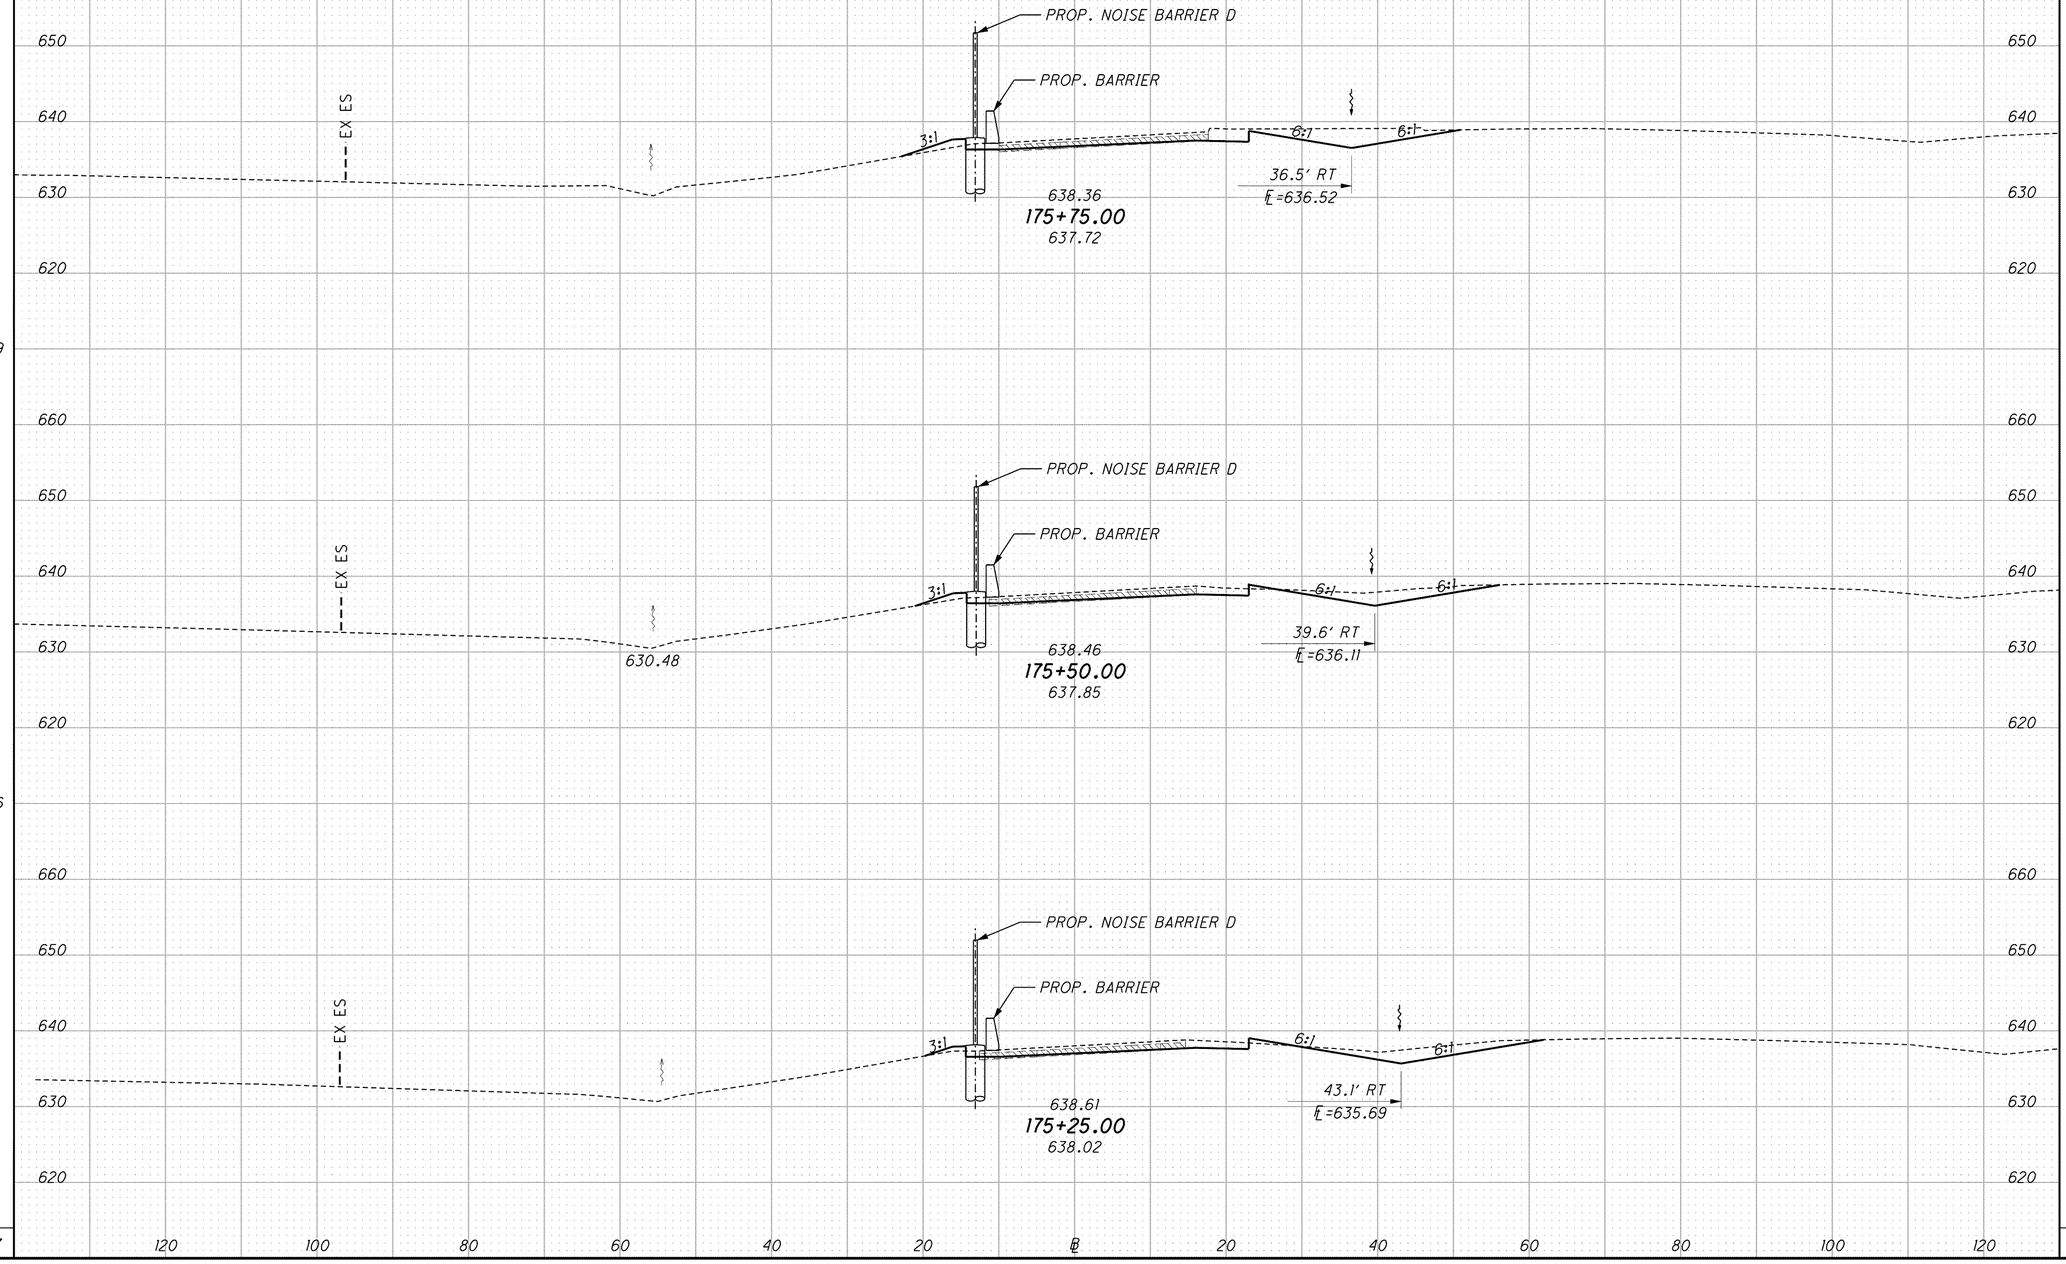

END AREA	
CUT	FILL
50	10
36	9
38	9

VOLUME	
CUT	FILL
42	12
40	9
34	8
116	29

CALCULATED MBM
CHECKED BSH

CROSS SECTIONS - S.R. 306 RAMP O
STA. 175+25.00 TO STA. 175+75.00

LAK-2-3.32

625
1679