SEEDING END WIDTH	SEEDING SQ. YDS.	END AREA CUT	END AREA FILL	VOLUME CUT	VOLUME FILL
	79			10	19
37		19	17		
	110			34	13
42		55	11		
	122			44	12
46		41	15		
	311			88	44

ITEM 202 PAVEMENT REMOVED

FOR NOISE BARRIER D PLAN & PROFILE, SEE SHEETS 1024 - 1029
FOR NOISE BARRIER D TYPICAL SECTION, SEE SHEET 29
FOR NOISE BARRIER NOTES & DETAILS, SEE SHEETS 966 -
FOR DRAINAGE STRUCTURE DATA, SEE SHEET 616

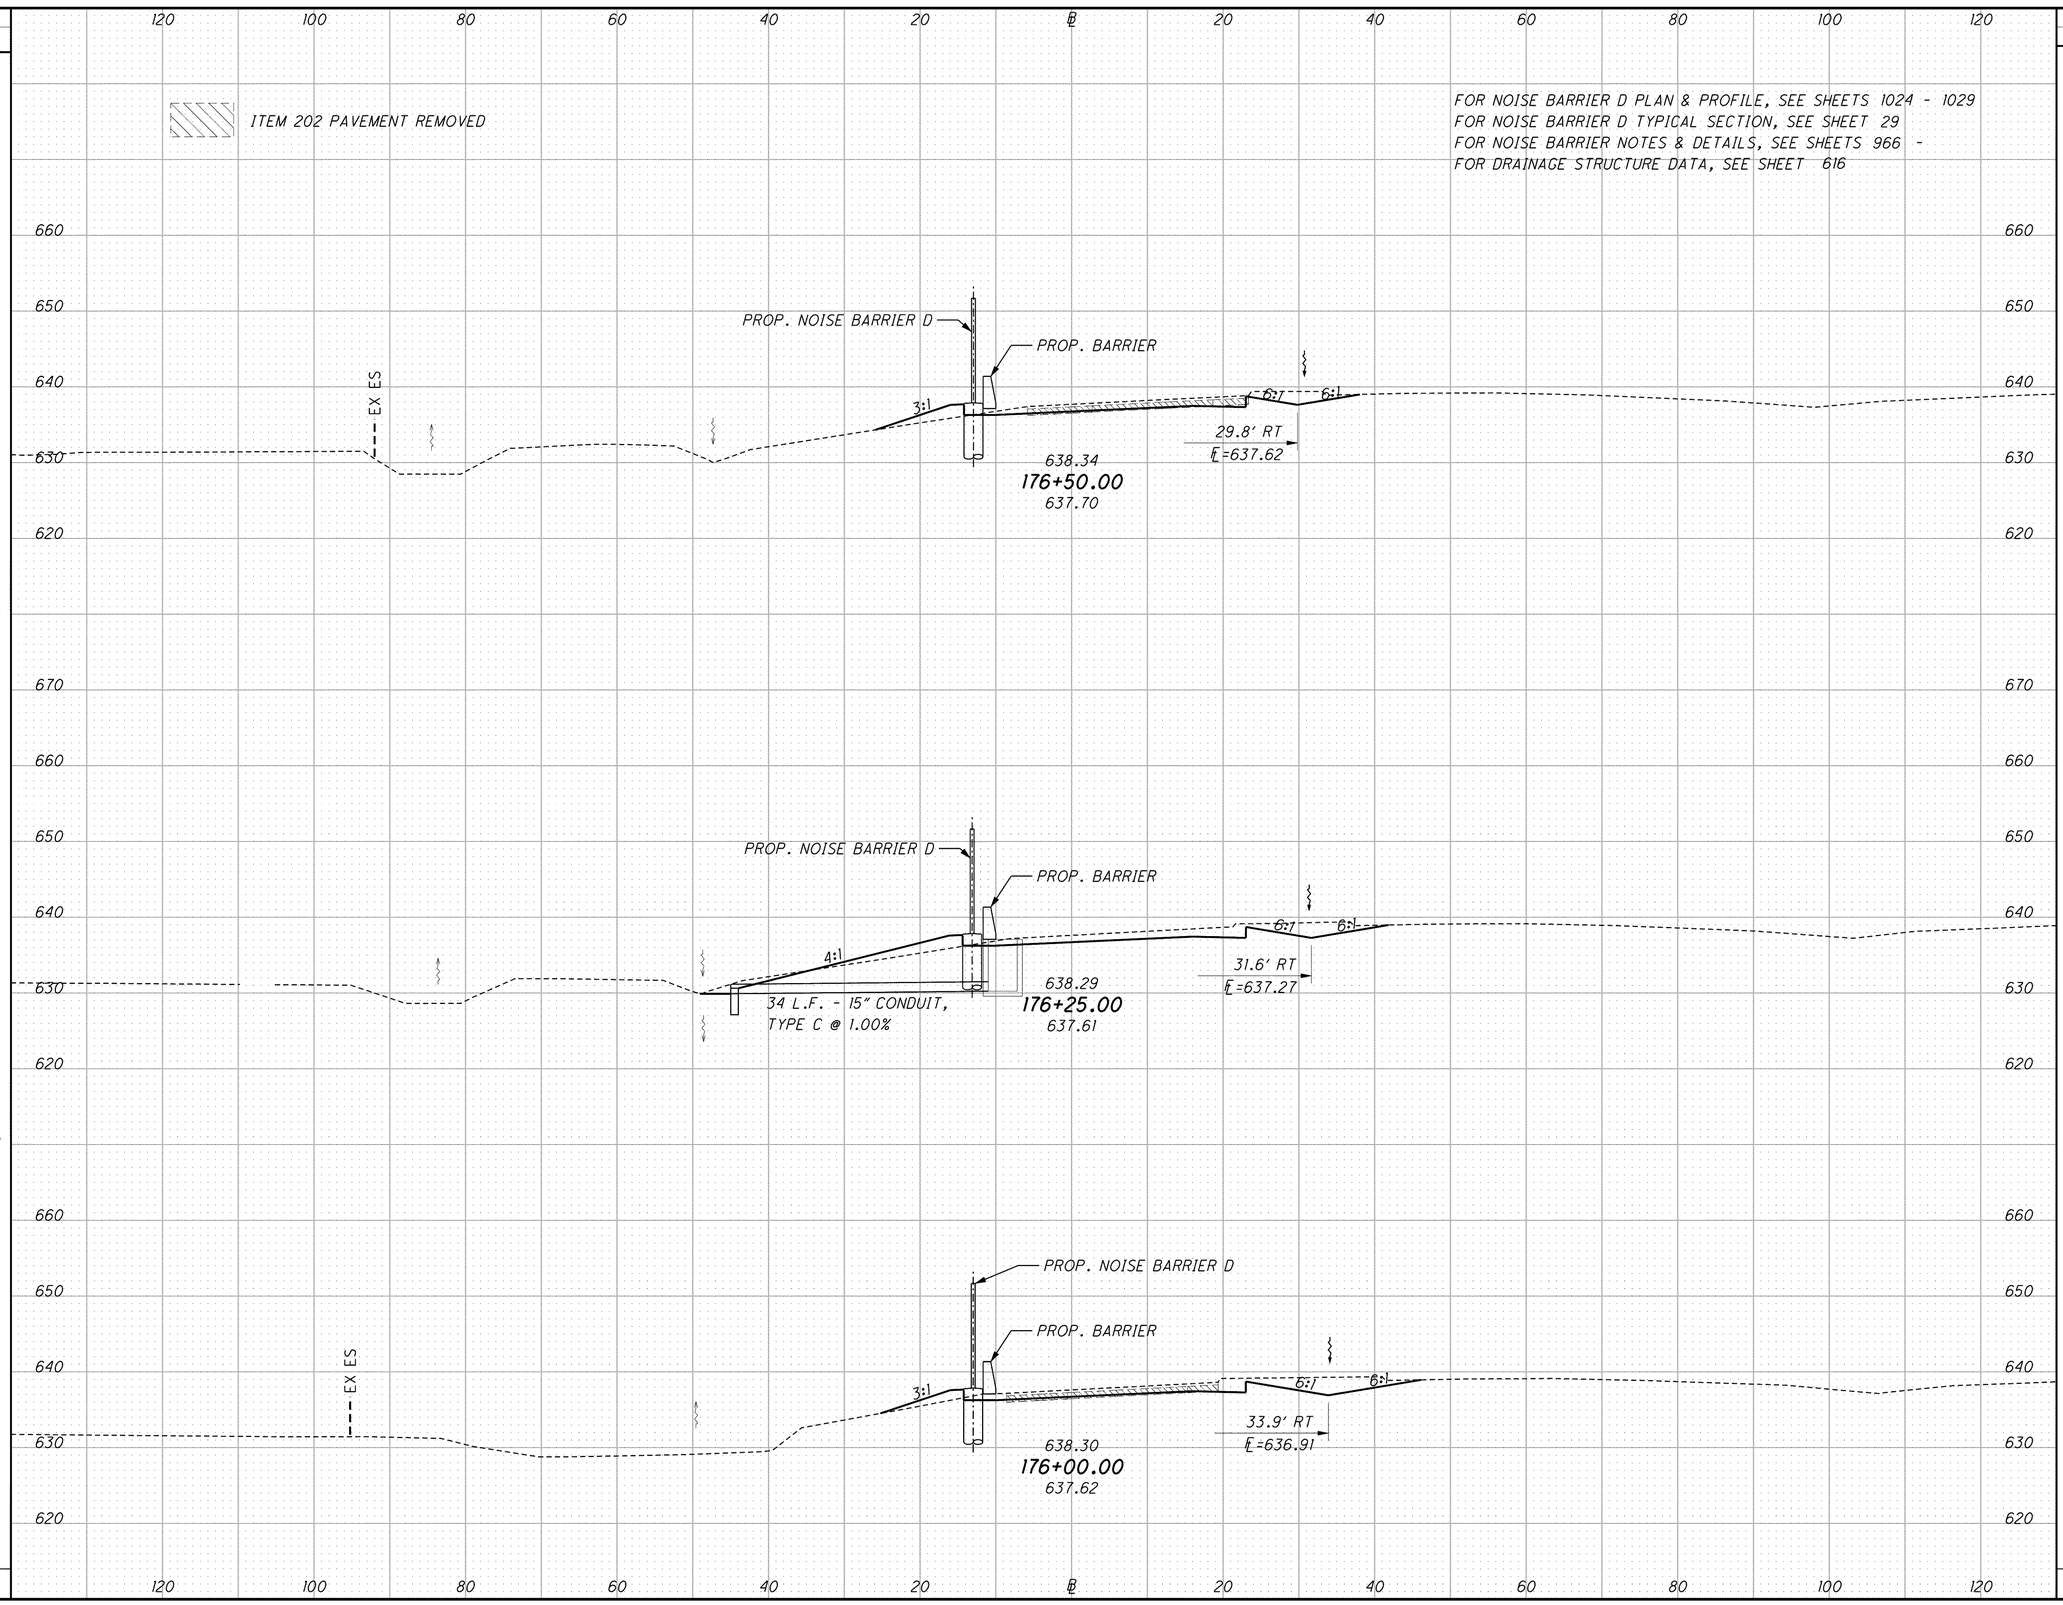

CALCULATED MBM
CHECKED BSH

CROSS SECTIONS - S.R. 306 RAMP O
STA. 176+00.00 TO STA. 176+50.00

LAK-2-3.32

626
1679